



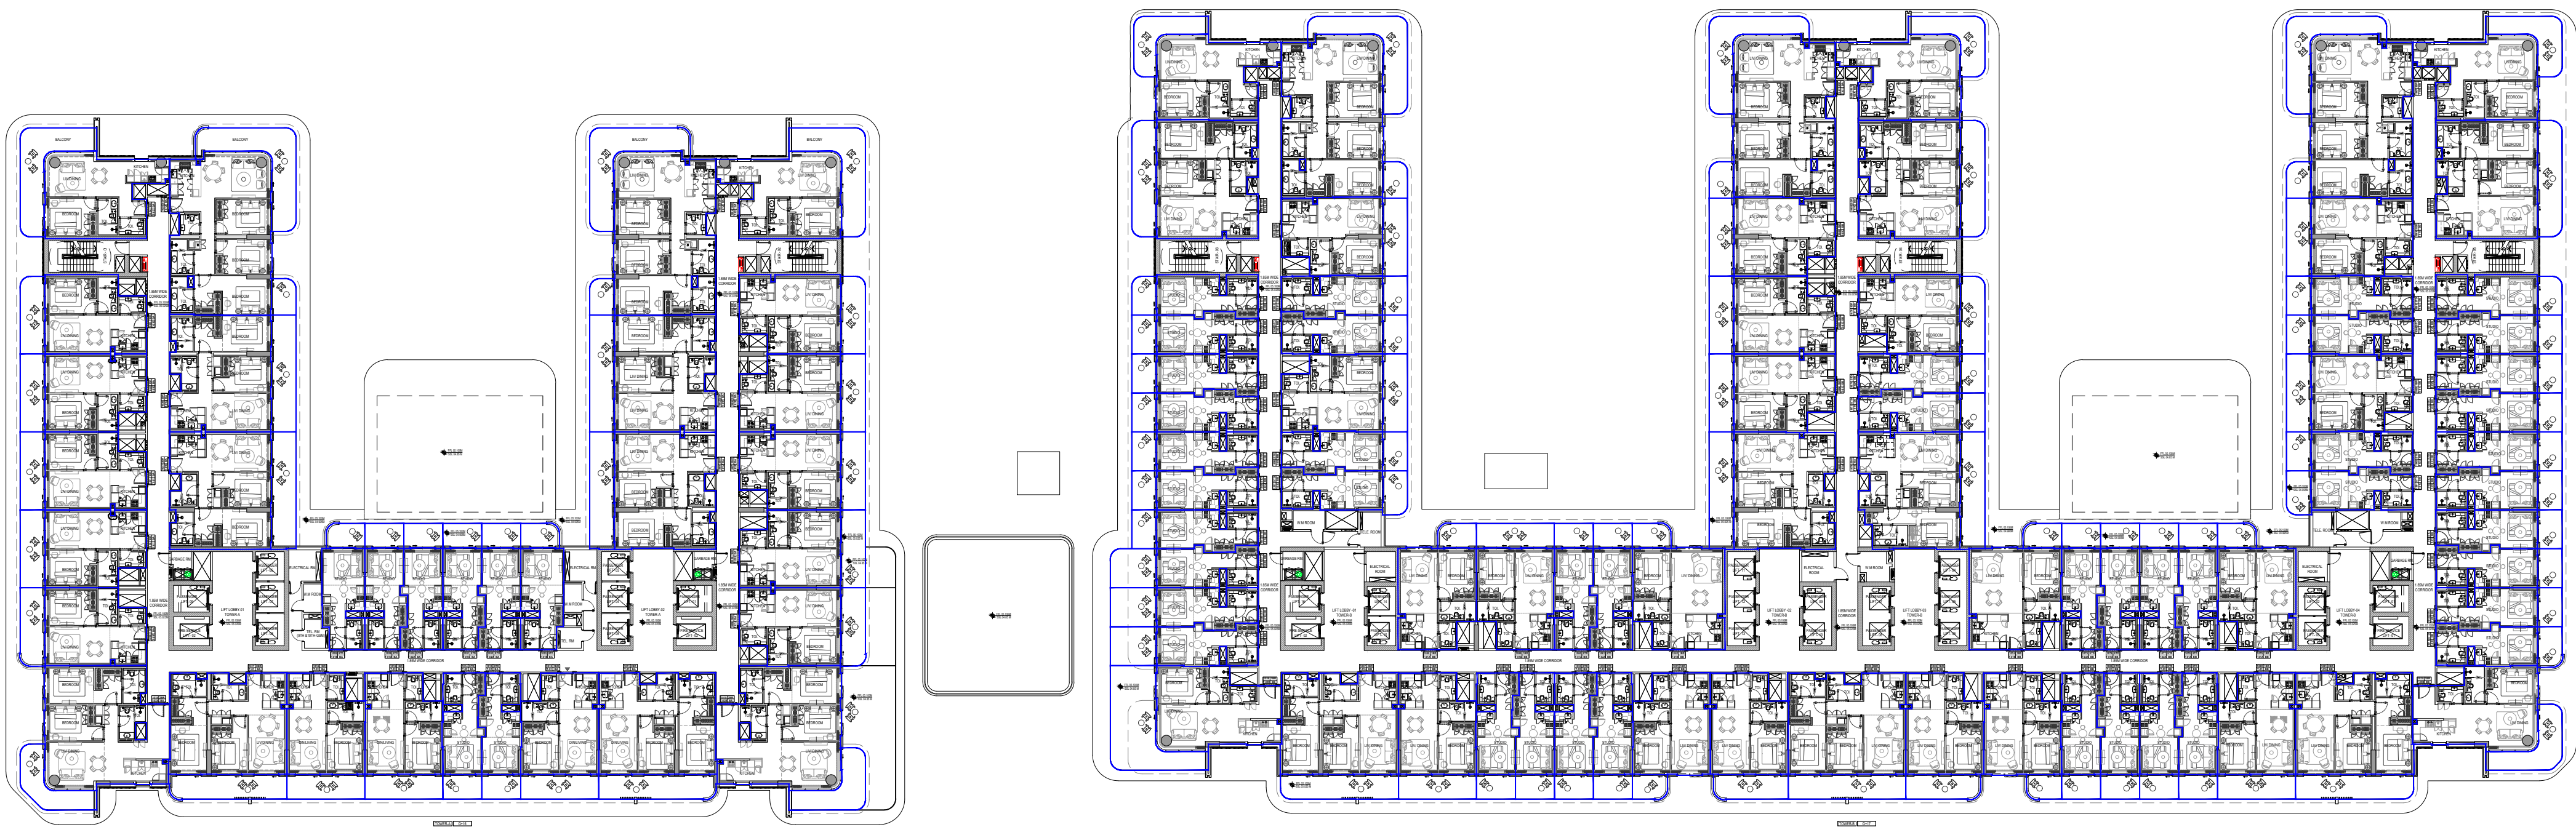

AUTHORITY STAMP:

KEY PLAN:

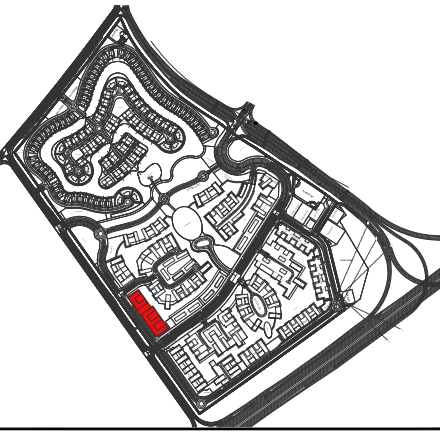

GENERAL NOTES:

- ALL LEVELS AND PLOT COORDINATES INDICATED ARE IN METERS AND ARE FLOOR FINISH LEVEL OR TOP OF WALL LEVEL UNLESS NOTED OTHERWISE (U.N.O.).
- DO NOT SCALE THIS DRAWING FOR THE PURPOSE OF MEASUREMENT. REFER WRITTEN DIMENSIONS WHICH ARE IN MILLIMETERS.
- REFER TO RELEVANT SURVEY, STRUCTURAL, BUILDING SERVICES, INTERIORS, LANDSCAPE AND ALL SPECIALIST CONSULTANTS DRAWINGS AND SPECIFICATIONS BEFORE PROCEEDING WITH THE WORKS.
- DETAIL DRAWINGS SHOWN ARE INDICATIVE OF DESIGN INTENT. CONTRACTOR TO SUBMIT SHOP DRAWINGS AND SAMPLES AS PER SPECIFICATIONS TO DESIGNERS APPROVAL PRIOR TO CONSTRUCTION OR FABRICATION.
- CONSTRUCTION MUST CONFORM TO ALL APPLICABLE CODES AND REQUIREMENTS OF STATUTORY AUTHORITIES AS APPLICABLE.
- THE CONTRACTOR USING DRAWINGS NOT SPECIFICALLY MARKED ISSUED FOR CONSTRUCTION MUST ASSUME FULL RESPONSIBILITY AND BEAR COSTS FOR ANY CORRECTIONS AND DAMAGES RESULTING FROM THE WORK.
- THE CONTRACTOR SHALL VERIFY THE CONTENT OF THIS DRAWING AND SHALL NOTIFY THE CONSULTANTS IN WRITING OF ANY DEVIATION OR DISCREPANCY.
- CORRECTNESS, BUILDABILITY, AND STABILITY OF THE CONSTRUCTION SHALL REMAIN SOLE RESPONSIBILITY OF THE CONTRACTOR.
- THIS DRAWING, THE DESIGNS, AND DETAILS SHOWN ARE THE COPYRIGHT OF STUDIO 360 AND SHALL NOT BE COPIED OR REPRODUCED IN ANY FORM WITHOUT THEIR WRITTEN CONSENT.
- SITE DATUM FOR ±0.00M = +53.963M OMD LVL.

SPECIAL NOTES:

-
-
-



REVISIONS:

NO.	DATE	REVISION DESCRIPTION	CHK.	APPR.
00	18.OCT.2024	FOR APPROVAL	OF	HR

STATUS: **FOR APPROVAL**

PROJECT TITLE:

AZIZI VENICE
PROPOSED TOWER A-(4B+G+16+R),
TOWER B-(4B+G+17+R)
RESIDENTIAL & COMMERCIAL
PLOT AV.BD.B003
DUBAI SOUTH

OWNER/ DEVELOPER:

AZIZI

AZIZI DEVELOPMENTS L.L.C
SHEIKH ZAYED ROAD,
DUBAI, UAE
P.O. BOX 121985
TEL: +971 4 332 2460
FAX: +971 4 332 3102
WEBSITE: www.azizidevelopments.com

LEAD CONSULTANT:



AL HUDAIBA AWARDS BLDG.,
BLOCK-A, 4TH FLOOR,
JUMEIRAH ROAD,
DUBAI, UAE
P.O. BOX 191920
TEL: +971 4 326 9154
FAX: +971 4 332 3102
WEBSITE: www.studio360.design

DRAWN: AA/LK

SCALE: 1:400

REVIEWED: OF/MW

DATE: 01.NOV.2024

APPROVED: HR

DM: HR

DWG. TITLE:

1ST FLOOR PLAN


SHEET. NO.

360-AV.B003-DWG-OA-AR-102


REV. NO.

00

File Path: Z:\03_PROJ\2023\111718_AV.BD.B003-DWG-0A-AR-103_2ND TO 15TH FLOOR PLAN.dwg Save Date: 2-Jan-25 Saved By: Amber.Ada

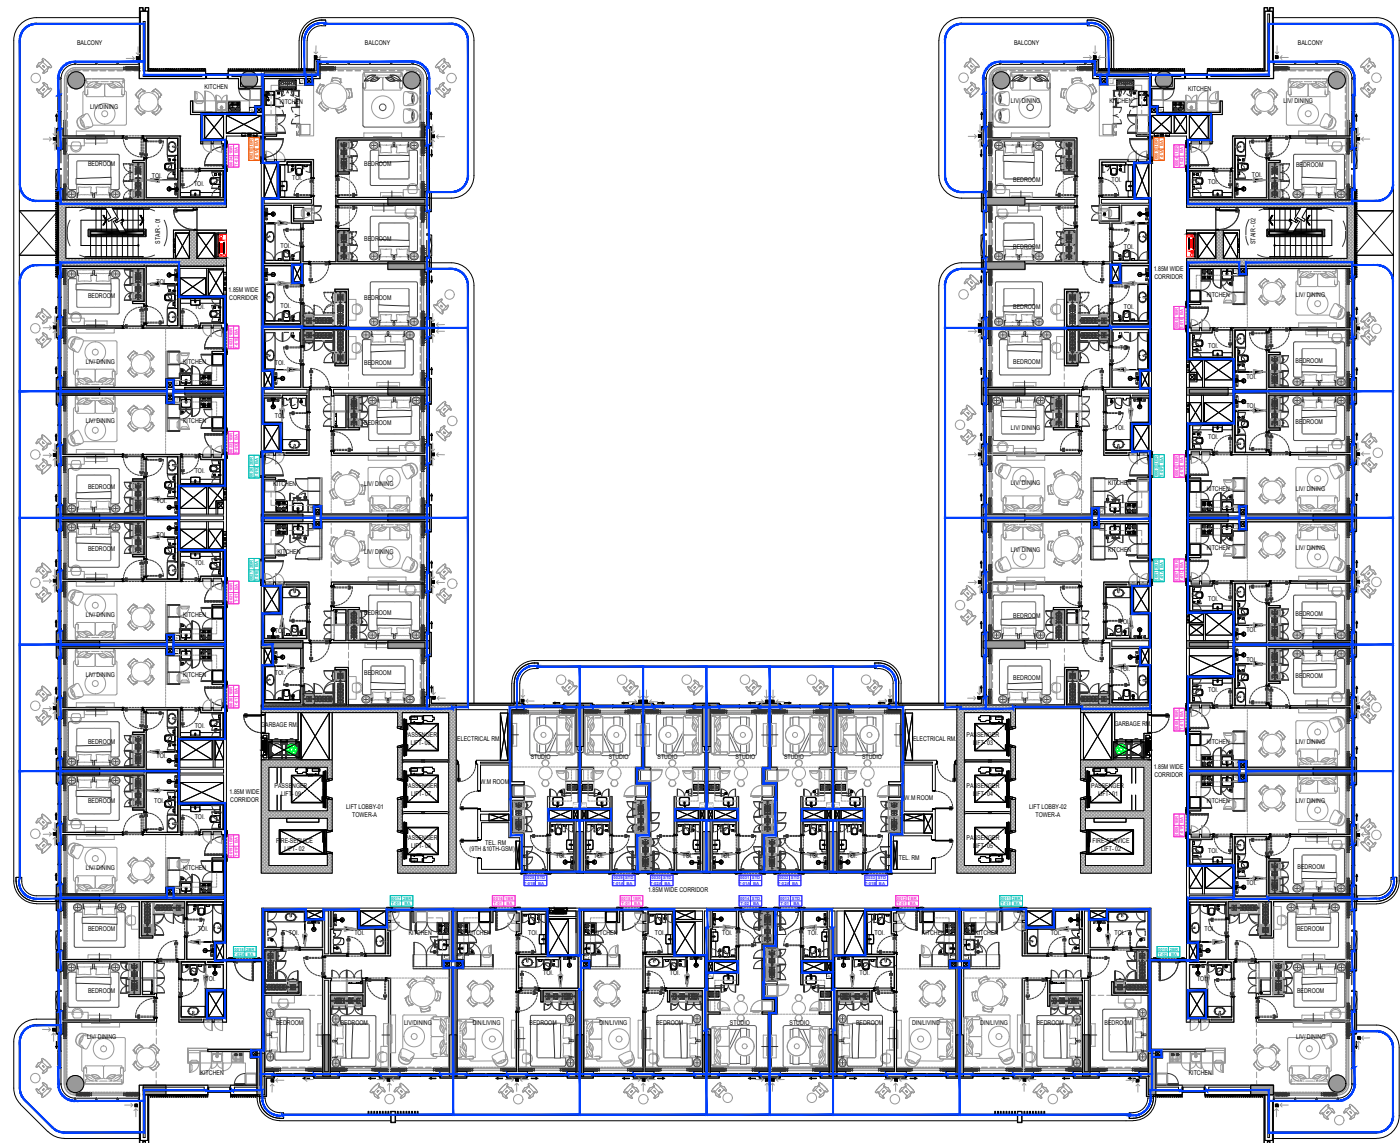


- Unit Boundary
- Building Boundary
- Parking
- Stairs
- Elevators
- Other

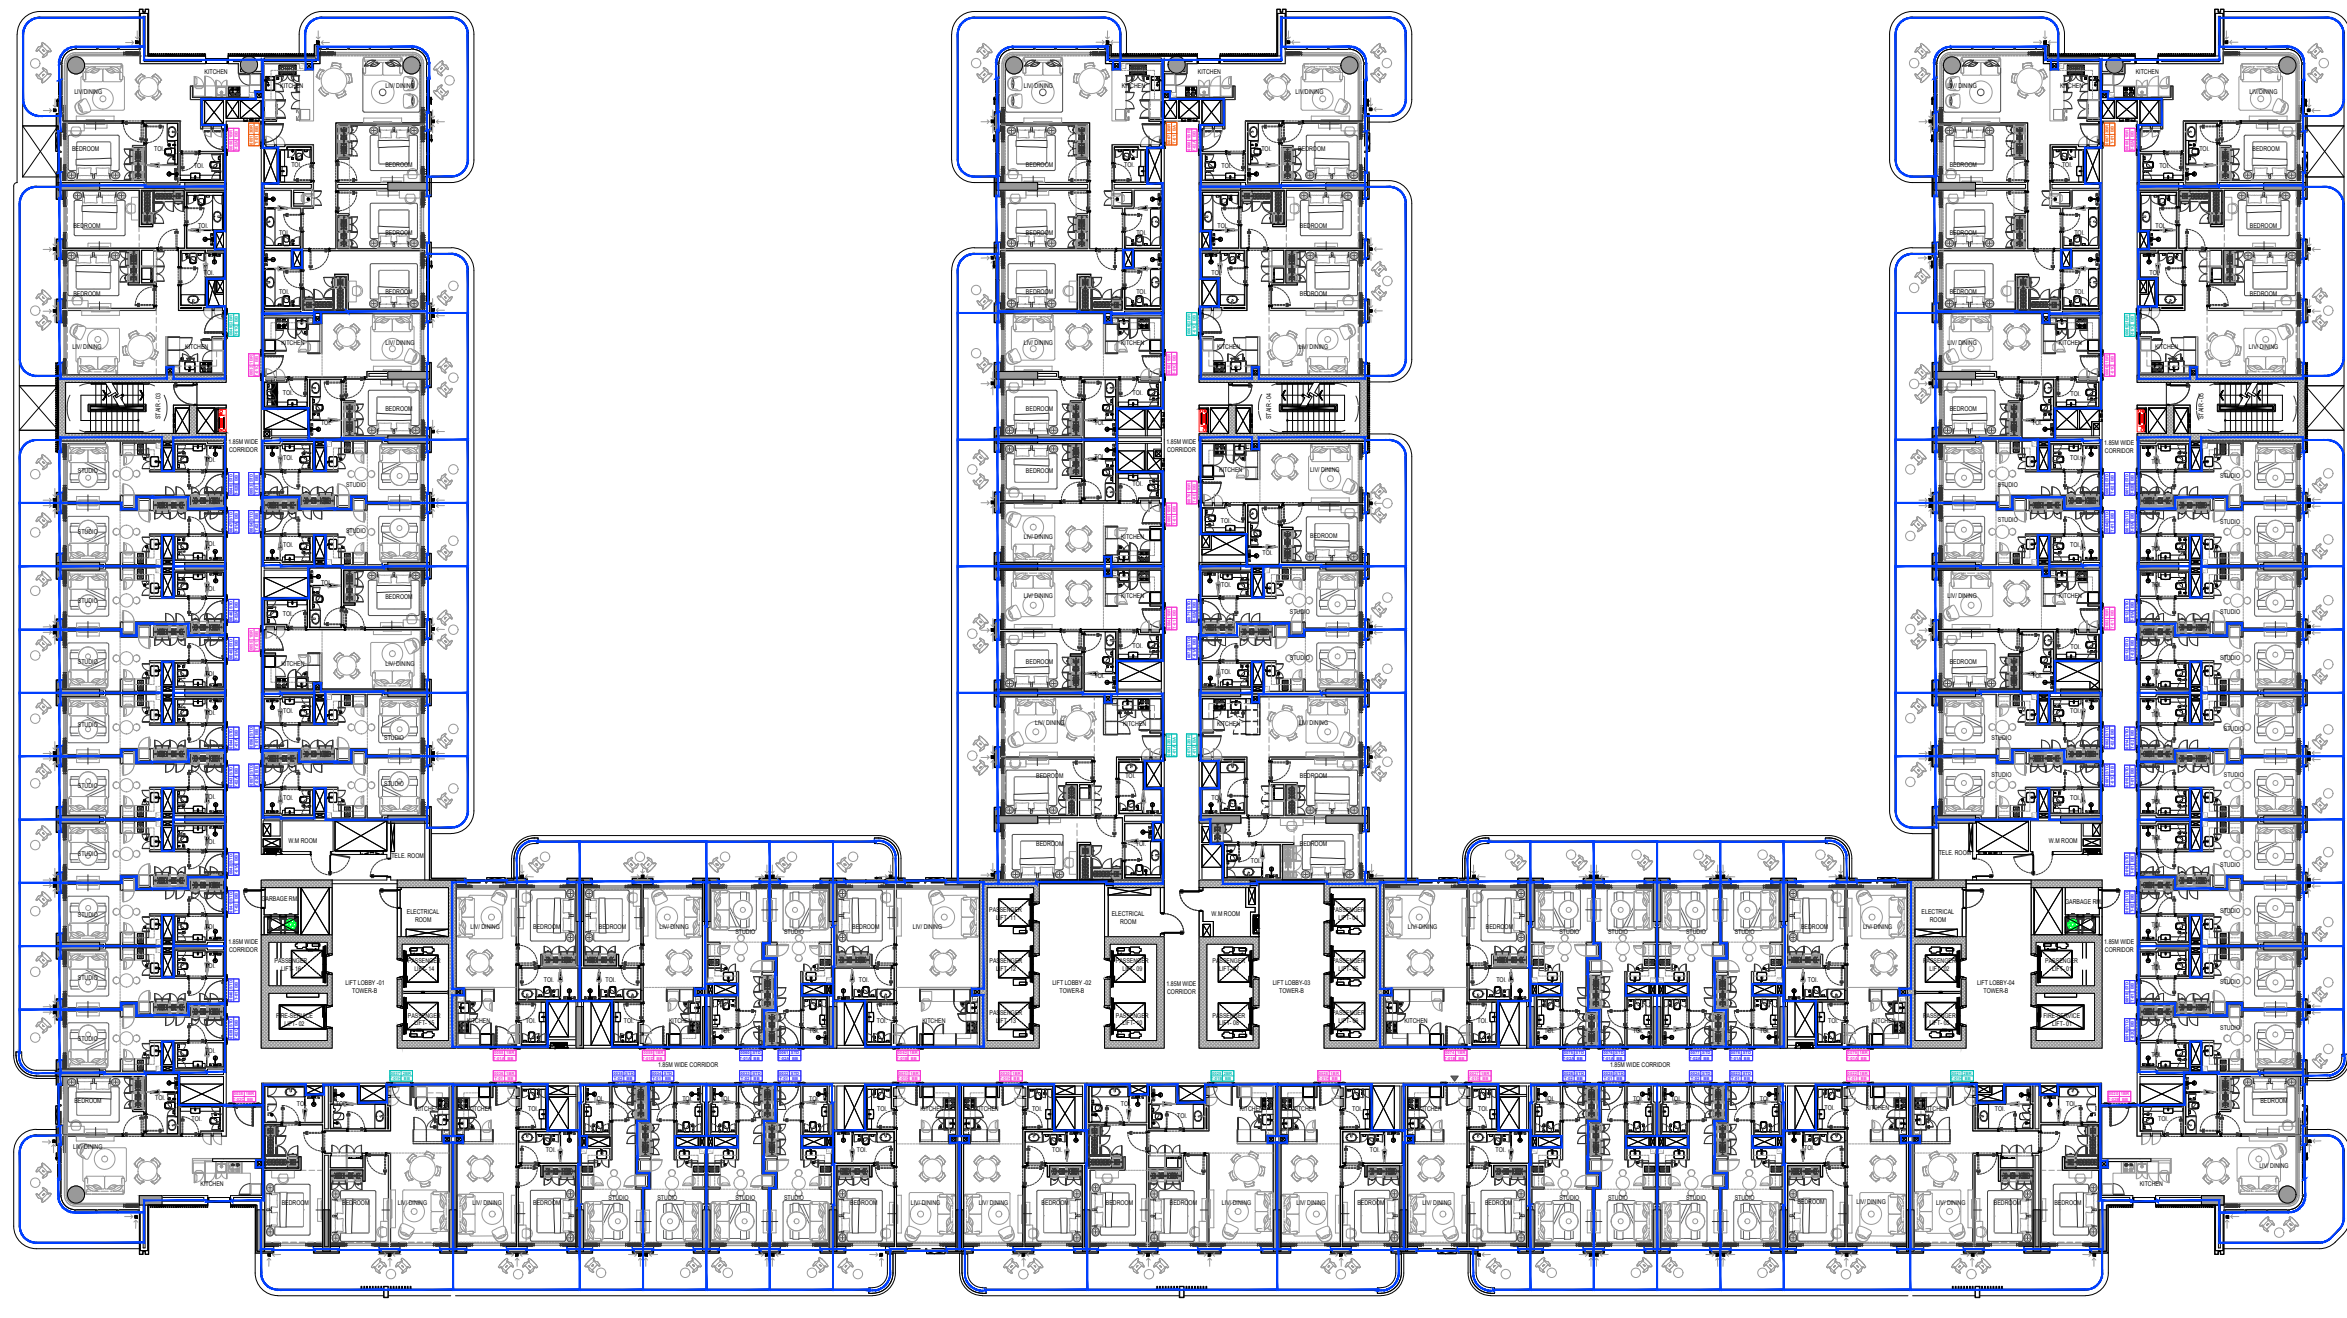

AUTHORITY STAMP:

KEY PLAN:

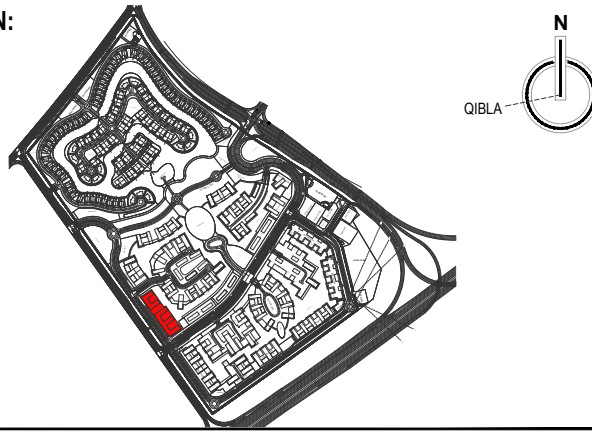

GENERAL NOTES:

- ALL LEVELS AND PLOT COORDINATES INDICATED ARE IN METERS AND ARE FLOOR FINISH LEVEL OR TOP OF WALL LEVEL UNLESS NOTED OTHERWISE (U.N.O.).
- DO NOT SCALE THIS DRAWING FOR THE PURPOSE OF MEASUREMENT. REFER WRITTEN DIMENSIONS WHICH ARE IN MILLIMETERS.
- REFER TO RELEVANT SURVEY, STRUCTURAL, BUILDING SERVICES, INTERIORS, LANDSCAPE AND ALL SPECIALIST CONSULTANTS DRAWINGS AND SPECIFICATIONS BEFORE PROCEEDING WITH THE WORKS.
- DETAIL DRAWINGS SHOWN ARE INDICATIVE OF DESIGN INTENT. CONTRACTOR TO SUBMIT SHOP DRAWINGS AND SAMPLES AS PER SPECIFICATIONS TO DESIGNERS APPROVAL PRIOR TO CONSTRUCTION OR FABRICATION.
- CONSTRUCTION MUST CONFORM TO ALL APPLICABLE CODES AND REQUIREMENTS OF STATUTORY AUTHORITIES AS APPLICABLE.
- THE CONTRACTOR USING DRAWINGS NOT SPECIFICALLY MARKED ISSUED FOR CONSTRUCTION MUST ASSUME FULL RESPONSIBILITY AND BEAR COSTS FOR ANY CORRECTIONS AND DAMAGES RESULTING FROM THE WORK.
- THE CONTRACTOR SHALL VERIFY THE CONTENT OF THIS DRAWING AND SHALL NOTIFY THE CONSULTANTS IN WRITING OF ANY DEVIATION OR DISCREPANCY.
- CORRECTNESS, BUILDABILITY, AND STABILITY OF THE CONSTRUCTION SHALL REMAIN SOLE RESPONSIBILITY OF THE CONTRACTOR.
- THIS DRAWING, THE DESIGNS, AND DETAILS SHOWN ARE THE COPYRIGHT OF STUDIO 360 AND SHALL NOT BE COPIED OR REPRODUCED IN ANY FORM WITHOUT THEIR WRITTEN CONSENT.
- SITE DATUM FOR ±0.00M = +53.963M OMD LVL.

SPECIAL NOTES:

-
-
-



REVISIONS:

NO.	DATE	REVISION DESCRIPTION	CHK.	APPR.
00	18.OCT.2024	FOR APPROVAL	OF	HR

STATUS: **FOR APPROVAL**

PROJECT TITLE:

AZIZI VENICE
PROPOSED TOWER A-(4B+G+16+R),
TOWER B-(4B+G+17+R)
RESIDENTIAL & COMMERCIAL
PLOT AV.BD.B003
DUBAI SOUTH

OWNER/ DEVELOPER:

AZIZI

AZIZI DEVELOPMENTS L.L.C
SHEIKH ZAYED ROAD,
DUBAI, UAE
P.O. BOX 121985
TEL: +971 4 332 2460
FAX: +971 4 332 3102
WEBSITE: www.azizidevelopments.com

LEAD CONSULTANT:



AL HUDAIBA AWARDS BLDG.,
BLOCK-A, 4TH FLOOR,
JUMEIRAH ROAD,
DUBAI, UAE
P.O. BOX 191920
TEL: +971 4 326 5154
FAX: +971 4 332 3102
WEBSITE: www.studio360.design

DRAWN: AA/LK

SCALE: 1:400

REVIEWED: OF/MW

DATE: 01.NOV.2024

APPROVED: HR

DM: HR

DWG. TITLE:

2ND TO 15TH FLOOR PLAN


SHEET. NO.

360-AV.B003-DWG-OA-AR-103

REV. NO.


00

File Path: Z:\3\ PROJ\2023\11\17\18_AV.BD.B003\17_TEMP\00_SSM KIT (2024-1-02)\01_REV_ARENCAD\0360-AV.B003-DWG-OA-AR-104_16TH FLR.DWG Date: 2-Jan-25 Saved By: Muhammad Ameer

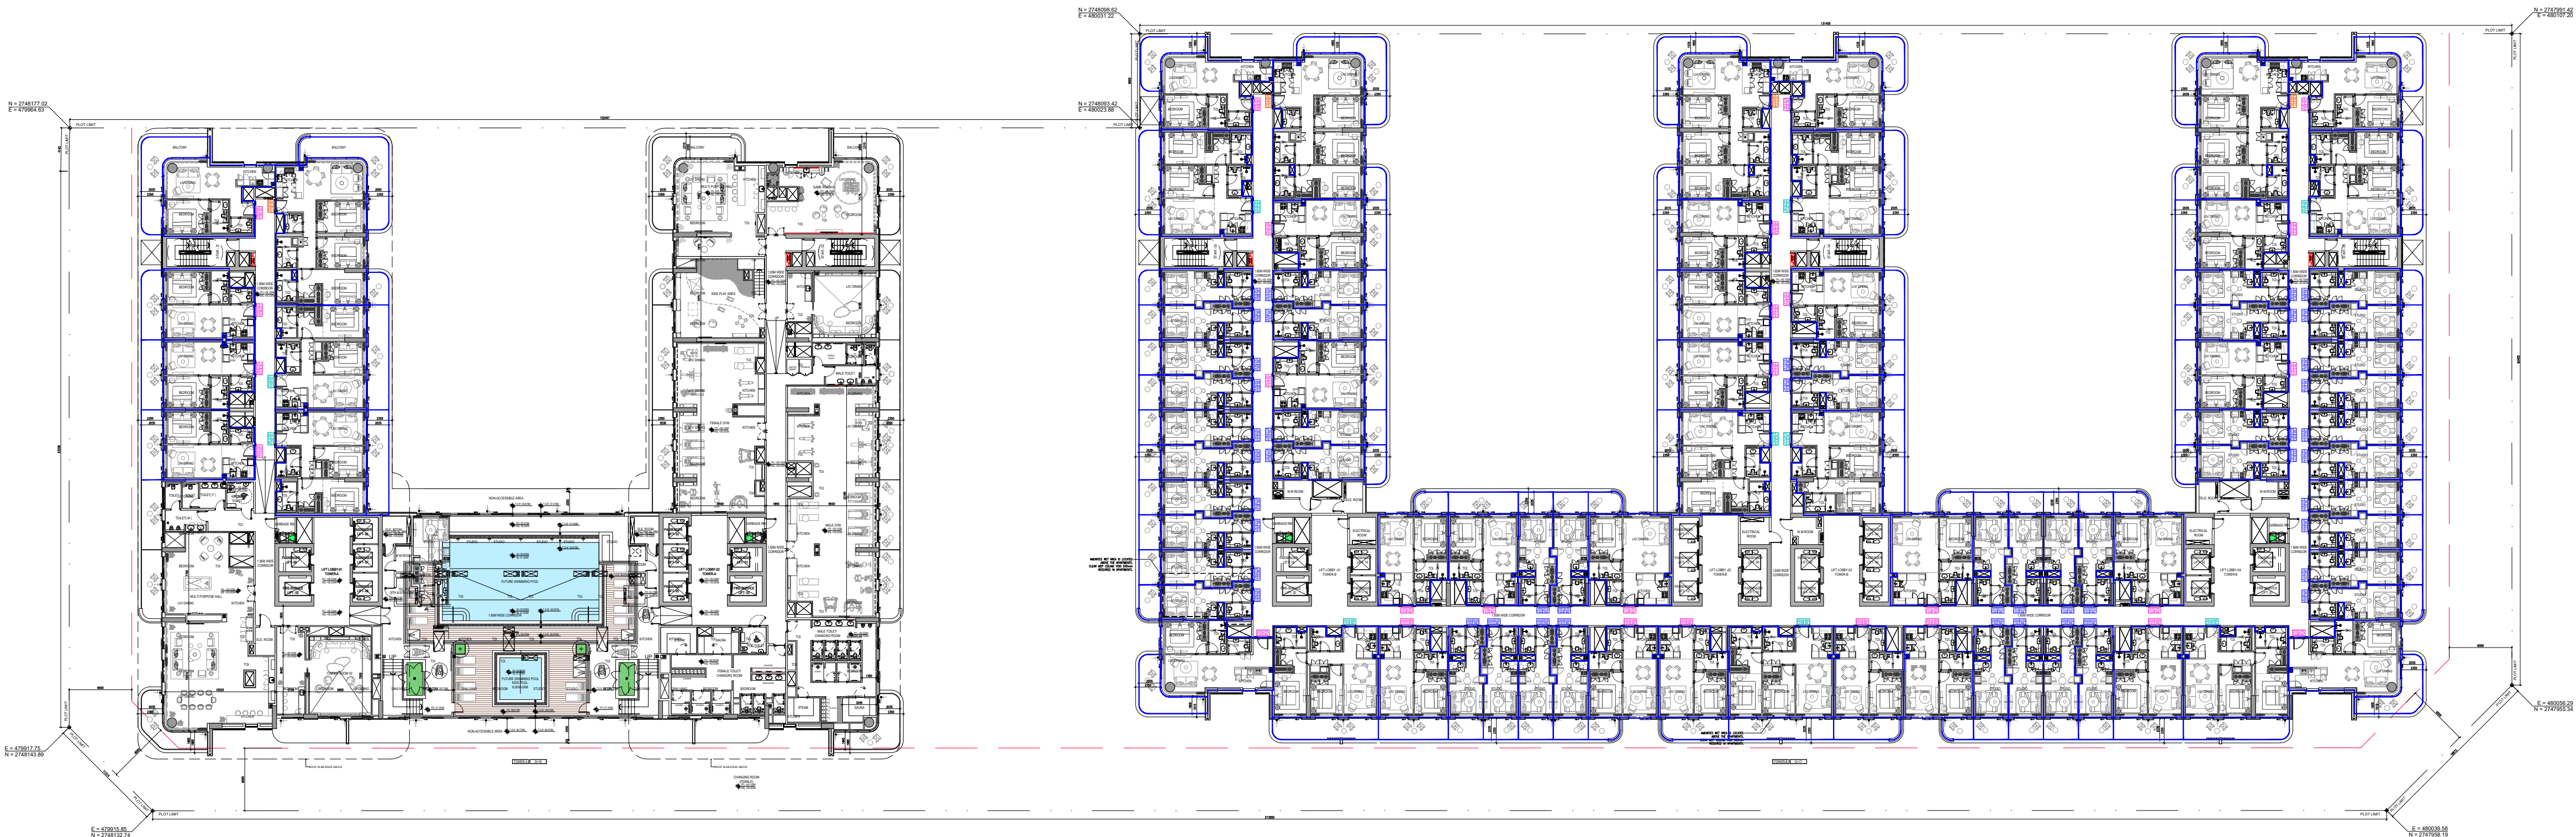

AUTHORITY STAMP:

KEY PLAN:

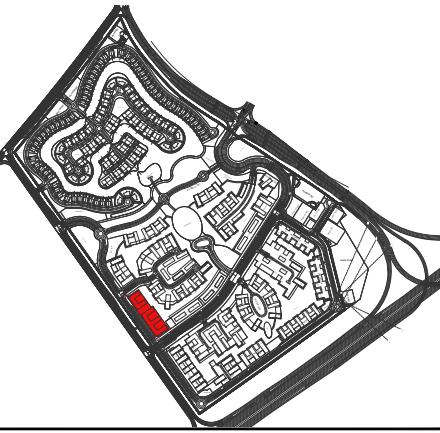

GENERAL NOTES:

- ALL LEVELS AND PLOT COORDINATES INDICATED ARE IN METERS AND ARE FLOOR FINISH LEVEL OR TOP OF WALL LEVEL UNLESS NOTED OTHERWISE (U.N.O.).
- DO NOT SCALE THIS DRAWING FOR THE PURPOSE OF MEASUREMENT. REFER WRITTEN DIMENSIONS WHICH ARE IN MILLIMETERS.
- REFER TO RELEVANT SURVEY, STRUCTURAL, BUILDING SERVICES, INTERIORS, LANDSCAPE AND ALL SPECIALIST CONSULTANTS DRAWINGS AND SPECIFICATIONS BEFORE PROCEEDING WITH THE WORKS.
- DETAIL DRAWINGS SHOWN ARE INDICATIVE OF DESIGN INTENT. CONTRACTOR TO SUBMIT SHOP DRAWINGS AND SAMPLES AS PER SPECIFICATIONS TO DESIGNERS APPROVAL PRIOR TO CONSTRUCTION OR FABRICATION.
- CONSTRUCTION MUST CONFORM TO ALL APPLICABLE CODES AND REQUIREMENTS OF STATUTORY AUTHORITIES AS APPLICABLE.
- THE CONTRACTOR USING DRAWINGS NOT SPECIFICALLY MARKED ISSUED FOR CONSTRUCTION MUST ASSUME FULL RESPONSIBILITY AND BEAR COSTS FOR ANY CORRECTIONS AND DAMAGES RESULTING FROM THE WORK.
- THE CONTRACTOR SHALL VERIFY THE CONTENT OF THIS DRAWING AND SHALL NOTIFY THE CONSULTANTS IN WRITING OF ANY DEVIATION OR DISCREPANCY.
- CORRECTNESS, BUILDABILITY, AND STABILITY OF THE CONSTRUCTION SHALL REMAIN SOLE RESPONSIBILITY OF THE CONTRACTOR.
- THIS DRAWING, THE DESIGNS, AND DETAILS SHOWN ARE THE COPYRIGHT OF STUDIO 360 AND SHALL NOT BE COPIED OR REPRODUCED IN ANY FORM WITHOUT THEIR WRITTEN CONSENT.
- SITE DATUM FOR +0.00M = +53.963M OMD LVL.

SPECIAL NOTES:

-
-
-



REVISIONS:

NO.	DATE	REVISION DESCRIPTION	CHK.	APPR.
00	18.OCT.2024	FOR APPROVAL	OF	HR

STATUS: **FOR APPROVAL**

PROJECT TITLE:

AZIZI VENICE
PROPOSED TOWER A-(4B+G+16+R),
TOWER B-(4B+G+17+R)
RESIDENTIAL & COMMERCIAL
PLOT AV.BD.B003
DUBAI SOUTH

OWNER/ DEVELOPER:

AZIZI

AZIZI DEVELOPMENTS L.L.C
SHEIKH ZAYED ROAD,
DUBAI, UAE
P.O. BOX 121985
TEL: +971 4 332 2460
FAX: +971 4 332 3102
WEBSITE: www.azizidevelopments.com

LEAD CONSULTANT:



AL HUDAIBA AWARDS BLDG.,
BLOCK-A, 4TH FLOOR,
JUMEIRAH ROAD,
DUBAI, UAE
P.O. BOX 191920
TEL: +971 4 326 9154
FAX: +971 4 332 3102
WEBSITE: www.studio360.design

DRAWN: AA/LK

SCALE: 1:400

REVIEWED: OF/MW

DATE: 01.NOV.2024

APPROVED: HR

DM: HR

DWG. TITLE:


16TH FLOOR PLAN

SHEET. NO.

360-AV.B003-DWG-OA-AR-104


REV. NO.

00

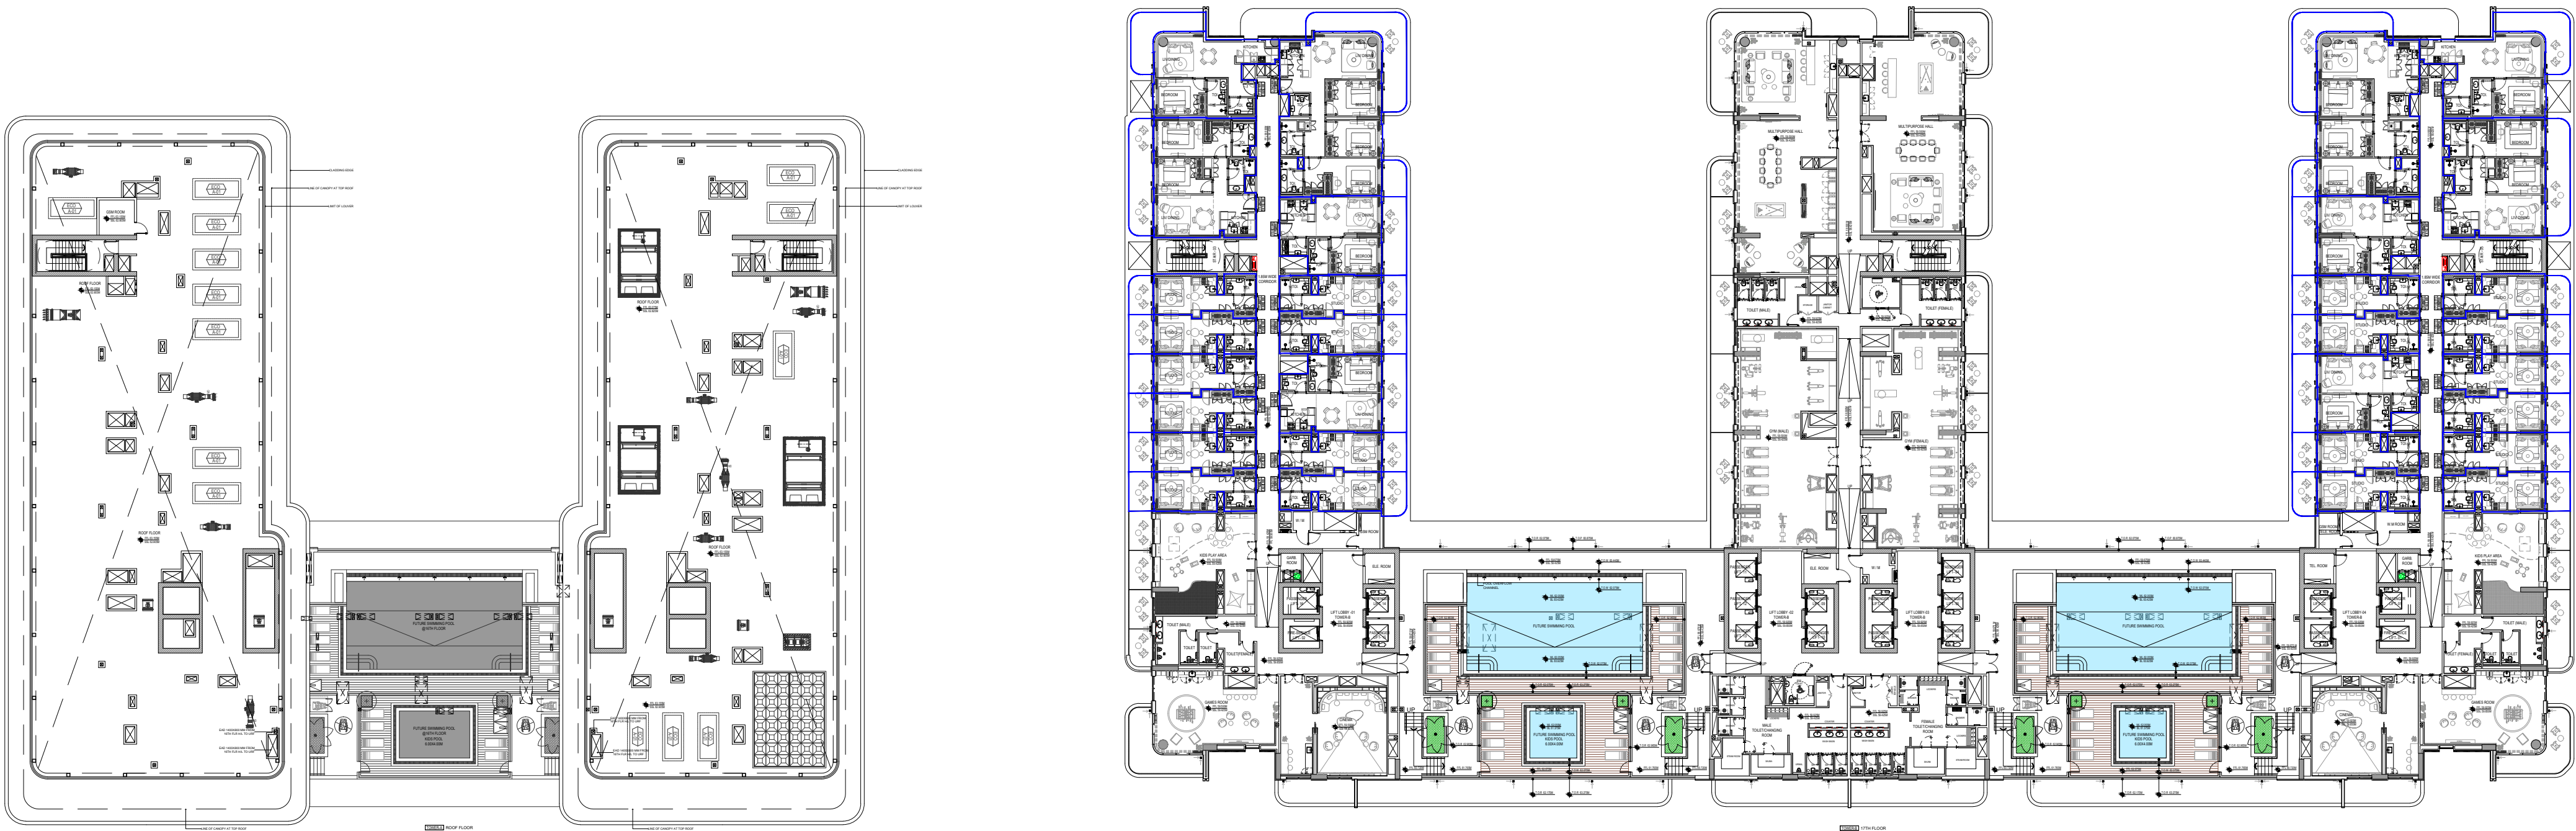

AUTHORITY STAMP:

KEY PLAN:

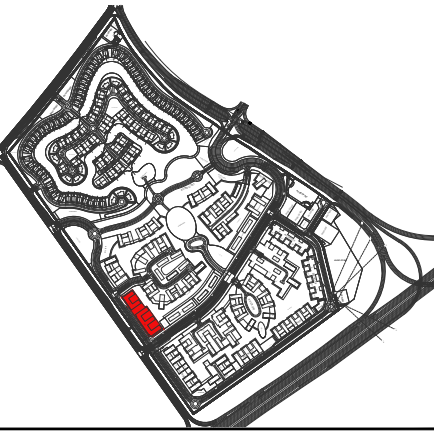

GENERAL NOTES:

- ALL LEVELS AND PLOT COORDINATES INDICATED ARE IN METERS AND ARE FLOOR FINISH LEVEL OR TOP OF WALL LEVEL UNLESS NOTED OTHERWISE (U.N.O.).
- DO NOT SCALE THIS DRAWING FOR THE PURPOSE OF MEASUREMENT. REFER WRITTEN DIMENSIONS WHICH ARE IN MILLIMETERS.
- REFER TO RELEVANT SURVEY, STRUCTURAL, BUILDING SERVICES, INTERIORS, LANDSCAPE AND ALL SPECIALIST CONSULTANTS DRAWINGS AND SPECIFICATIONS BEFORE PROCEEDING WITH THE WORKS.
- DETAIL DRAWINGS SHOWN ARE INDICATIVE OF DESIGN INTENT. CONTRACTOR TO SUBMIT SHOP DRAWINGS AND SAMPLES AS PER SPECIFICATIONS TO DESIGNERS APPROVAL PRIOR TO CONSTRUCTION OR FABRICATION.
- CONSTRUCTION MUST CONFORM TO ALL APPLICABLE CODES AND REQUIREMENTS OF STATUTORY AUTHORITIES AS APPLICABLE.
- THE CONTRACTOR USING DRAWINGS NOT SPECIFICALLY MARKED ISSUED FOR CONSTRUCTION MUST ASSUME FULL RESPONSIBILITY AND BEAR COSTS FOR ANY CORRECTIONS AND DAMAGES RESULTING FROM THE WORK.
- THE CONTRACTOR SHALL VERIFY THE CONTENT OF THIS DRAWING AND SHALL NOTIFY THE CONSULTANTS IN WRITING OF ANY DEVIATION OR DISCREPANCY.
- CORRECTNESS, BUILDABILITY, AND STABILITY OF THE CONSTRUCTION SHALL REMAIN SOLE RESPONSIBILITY OF THE CONTRACTOR.
- THIS DRAWING, THE DESIGNS, AND DETAILS SHOWN ARE THE COPYRIGHT OF STUDIO 360 AND SHALL NOT BE COPIED OR REPRODUCED IN ANY FORM WITHOUT THEIR WRITTEN CONSENT.
- SITE DATUM FOR ±0.00M = +53.963M OMD LVL.

SPECIAL NOTES:

-
-
-



REVISIONS:

NO.	DATE	REVISION DESCRIPTION	CHK.	APPR.
00	18.OCT.2024	FOR APPROVAL	OF	HR

STATUS:

FOR APPROVAL

PROJECT TITLE:

AZIZI VENICE
PROPOSED TOWER A-(4B+G+16+R),
TOWER B-(4B+G+17+R)
RESIDENTIAL & COMMERCIAL
PLOT AV.BD.B003
DUBAI SOUTH

OWNER/ DEVELOPER:

AZIZI

AZIZI DEVELOPMENTS L.L.C
SHEIKH ZAYED ROAD,
DUBAI, UAE
P.O. BOX 121985
TEL: +971 4 332 2460
FAX: +971 4 332 3102
WEBSITE: www.azizidevelopments.com

LEAD CONSULTANT:



AL HUDAIBA AWARDS BLDG.,
BLOCK-A, 4TH FLOOR,
JUMEIRAH ROAD,
DUBAI, UAE
P.O. BOX 191920
TEL: +971 4 326 9154
FAX: +971 4 332 3102
WEBSITE: www.studio360.design

DRAWN: AA/LK

SCALE: 1:400

REVIEWED: OF/MW

DATE: 01.NOV.2024

APPROVED: HR

DM: HR

DWG. TITLE:

17TH FLOOR PLAN

SHEET. NO.

360-AV.B003-DWG-OA-AR-105

REV. NO.

00