


Ground Floor | Layout Plan



01 GROUND FLOOR FURNITURE PLAN
SCALE 1:16@A1

First Floor | Layout Plan

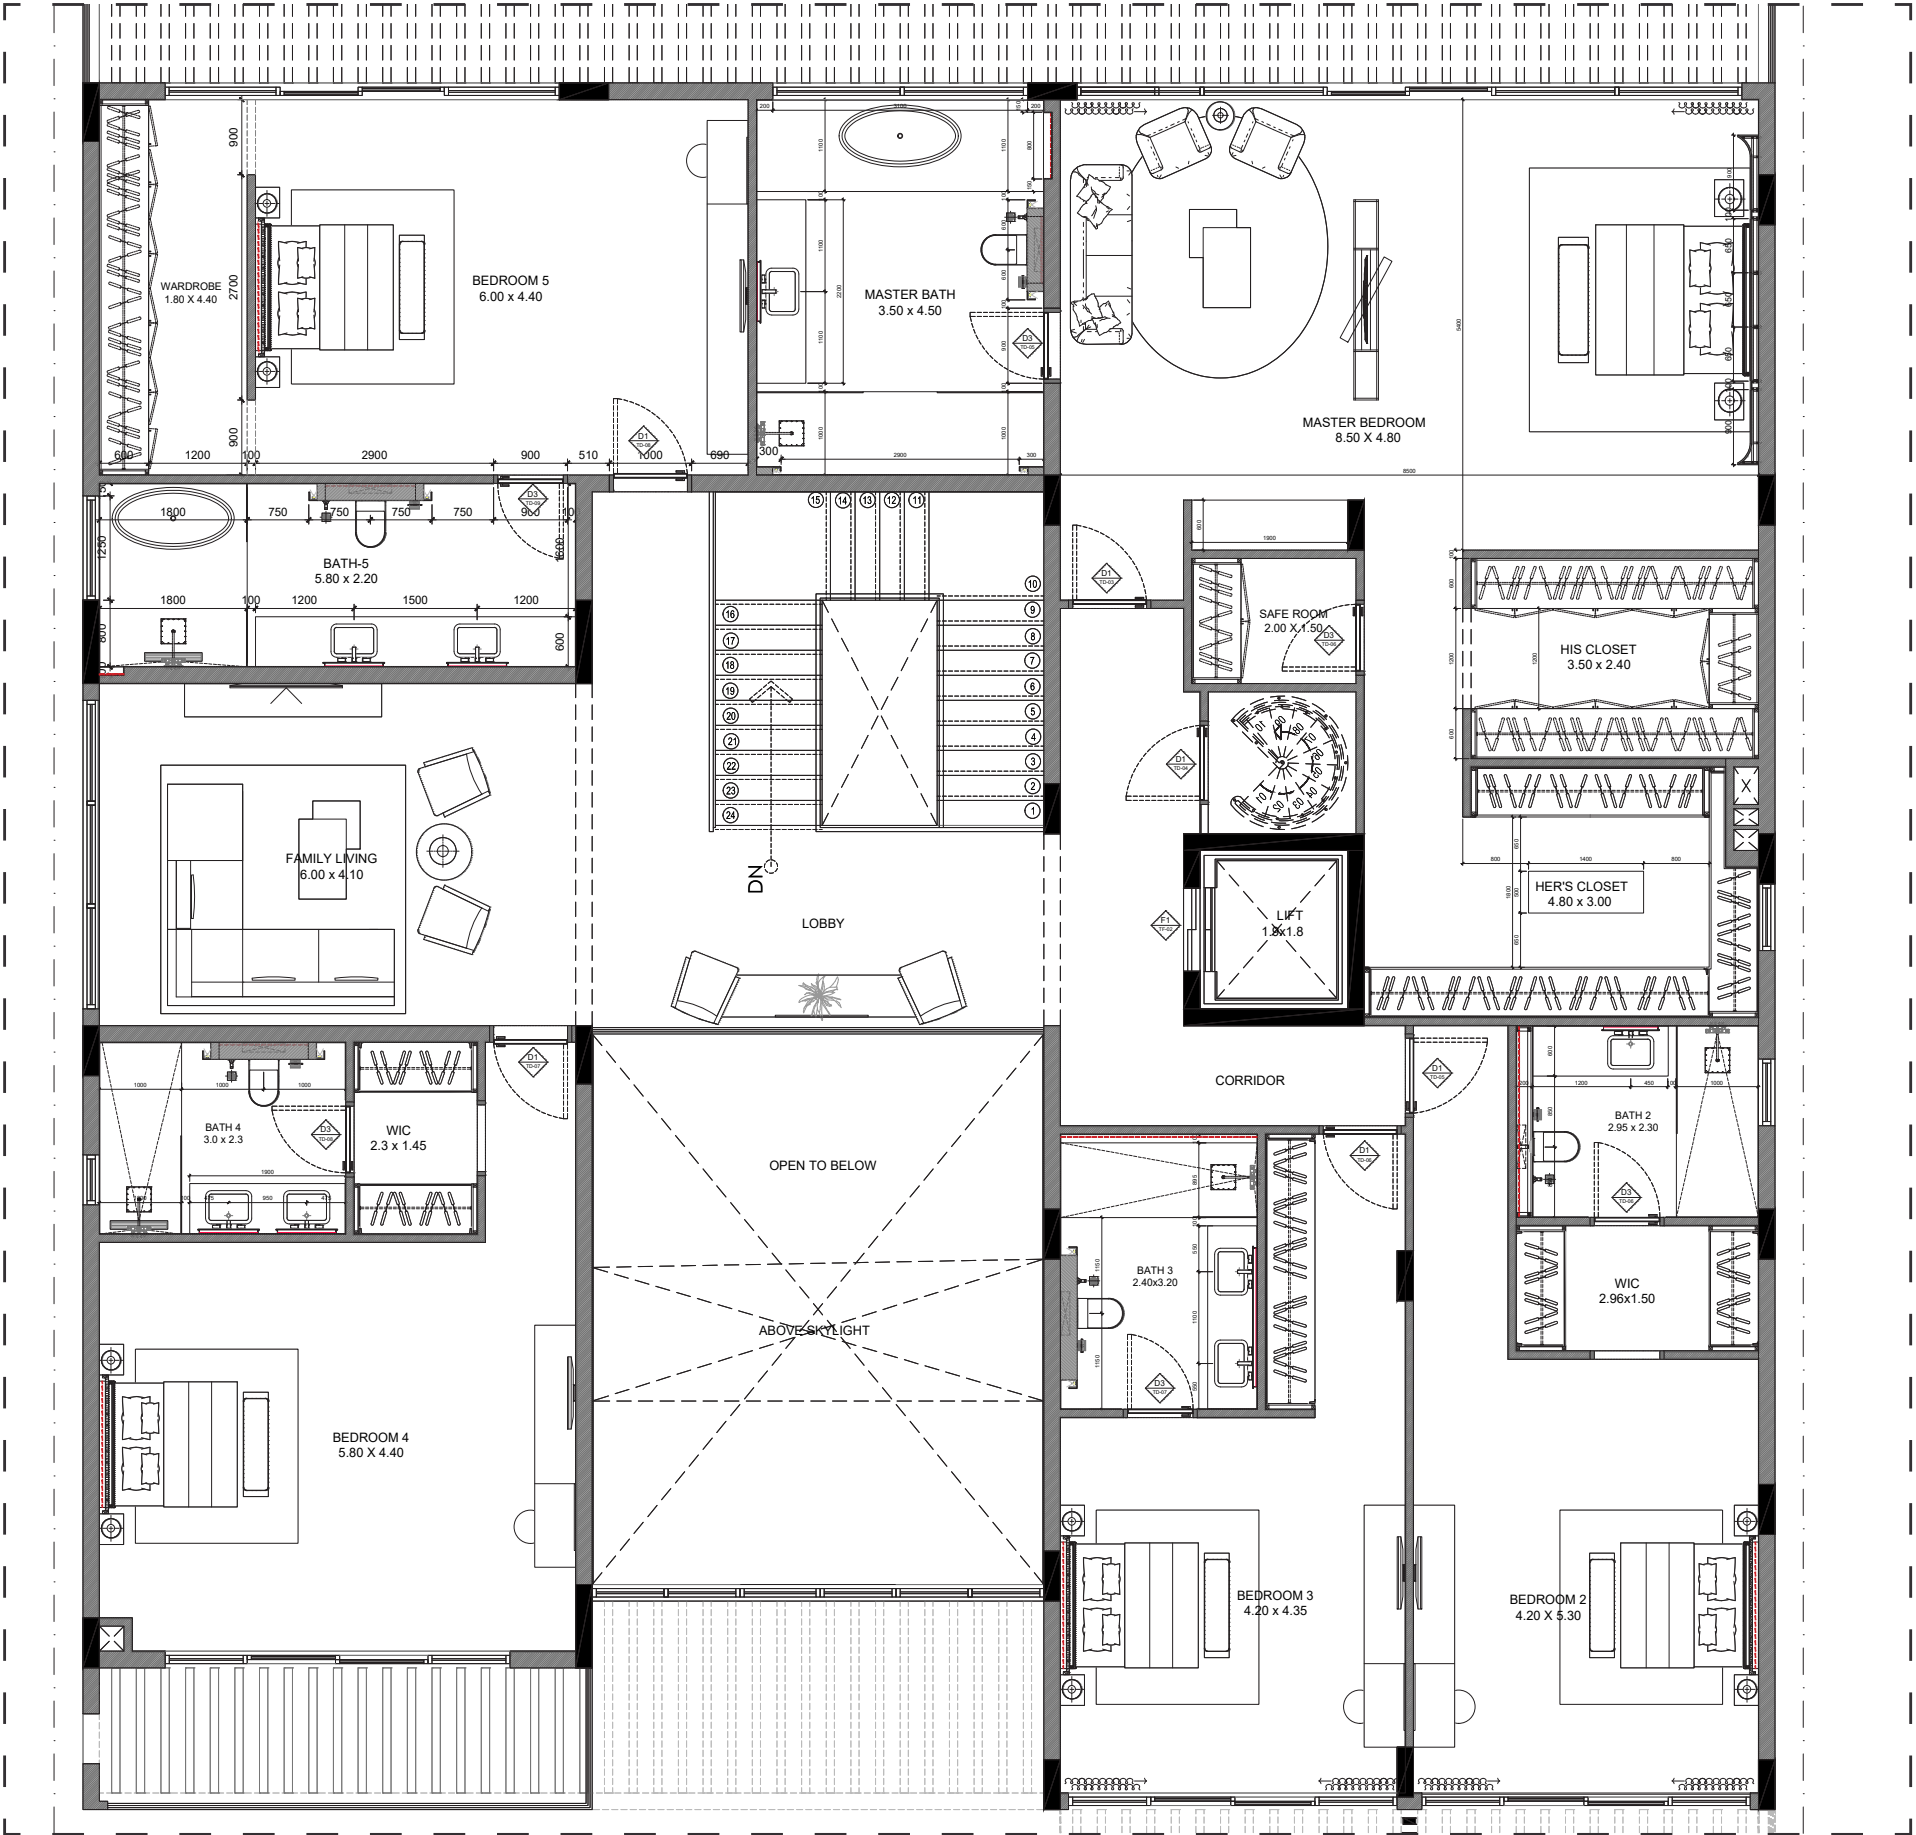

Basement Floor | Layout Plan

