




1ST FLOOR

Disclaimer: All dimensions are in metric and measured to wall finishes. Materials, dimensions, and drawings are approximate, and all information is subject to change without notice at the developer's absolute discretion. Actual areas may vary from the stated areas, and drawings are not to scale. All images used are for illustrative purposes only and do not represent the actual size, features, specifications, fittings, or furnishings. The developer reserves the right to make revisions or alterations at its absolute discretion without any liability whatsoever. Final designs, layouts, and specifications are subject to approval by relevant authorities and may change as per regulatory requirements. Variations in construction, design, and materials may occur due to site conditions, supplier availability, or other factors beyond the developer's control. This document does not constitute an offer or contract, and interested parties should refer to the official sales agreement and specifications for final details.



TYPICAL 2ND FLOOR - 8TH FLOOR

Disclaimer: All dimensions are in metric and measured to wall finishes. Materials, dimensions, and drawings are approximate, and all information is subject to change without notice at the developer's absolute discretion. Actual areas may vary from the stated areas, and drawings are not to scale. All images used are for illustrative purposes only and do not represent the actual size, features, specifications, fittings, or furnishings. The developer reserves the right to make revisions or alterations at its absolute discretion without any liability whatsoever. Final designs, layouts, and specifications are subject to approval by relevant authorities and may change as per regulatory requirements. Variations in construction, design, and materials may occur due to site conditions, supplier availability, or other factors beyond the developer's control. This document does not constitute an offer or contract, and interested parties should refer to the official sales agreement and specifications for final details.

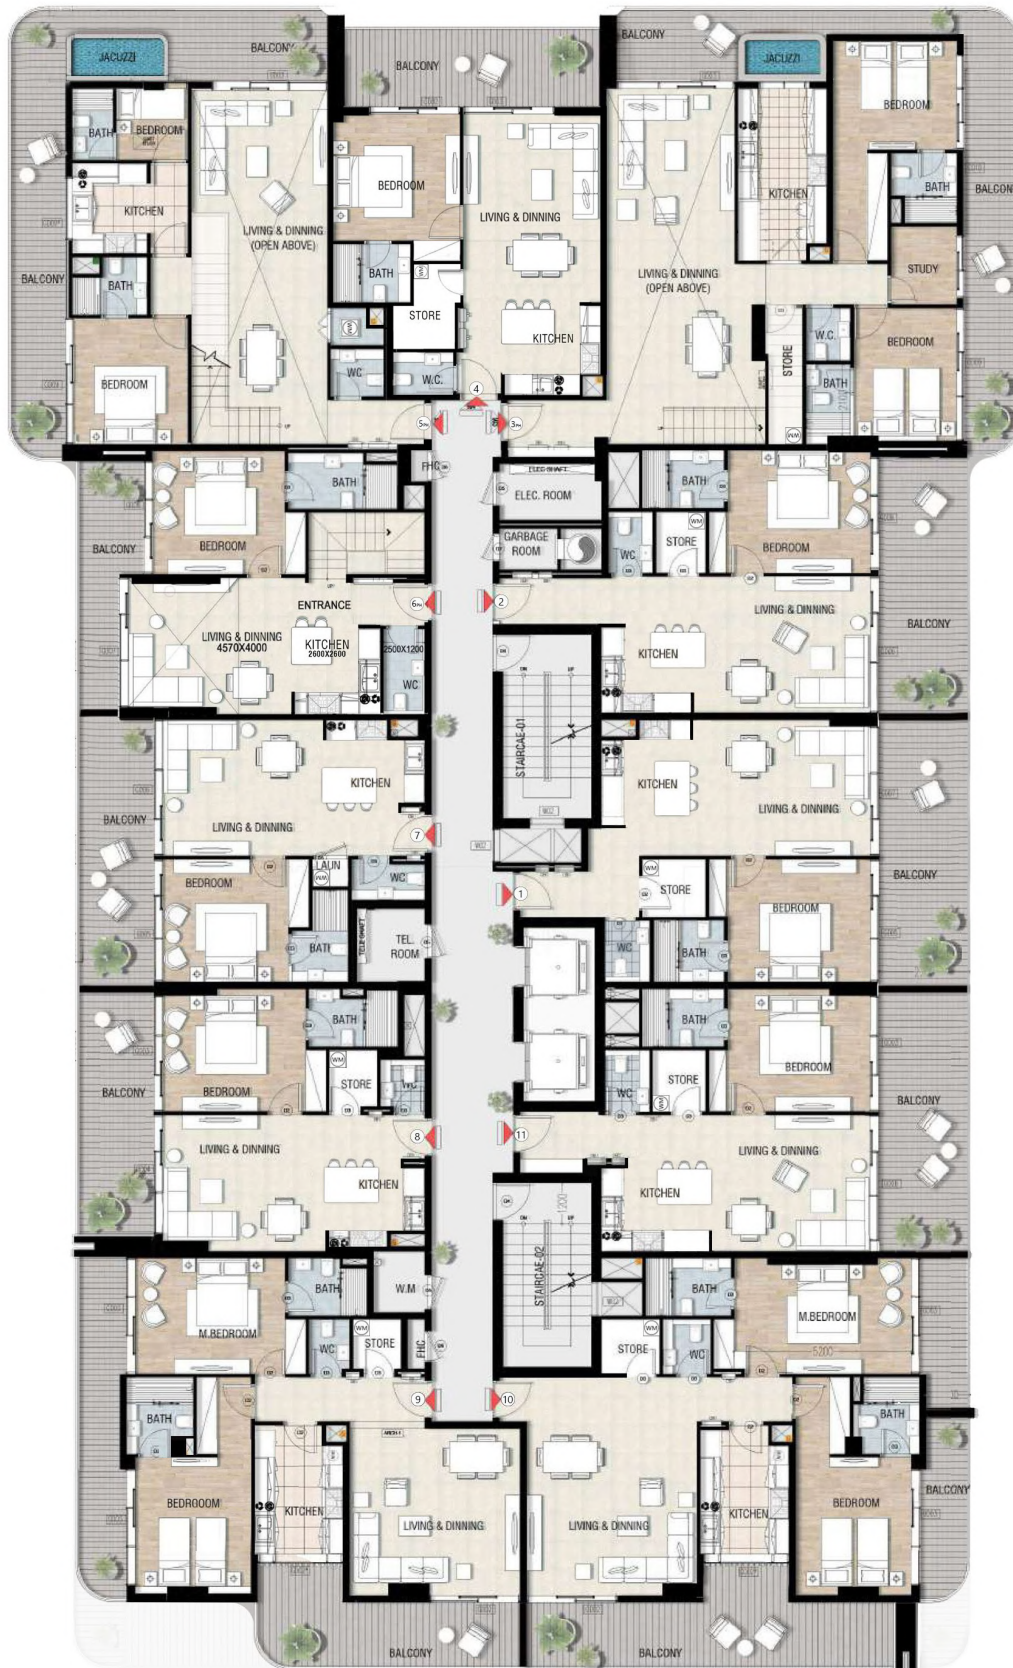

9TH FLOOR PLAN

Disclaimer: All dimensions are in metric and measured to wall finishes. Materials, dimensions, and drawings are approximate, and all information is subject to change without notice at the developer's absolute discretion. Actual areas may vary from the stated areas, and drawings are not to scale. All images used are for illustrative purposes only and do not represent the actual size, features, specifications, fittings, or furnishings. The developer reserves the right to make revisions or alterations at its absolute discretion without any liability whatsoever. Final designs, layouts, and specifications are subject to approval by relevant authorities and may change as per regulatory requirements. Variations in construction, design, and materials may occur due to site conditions, supplier availability, or other factors beyond the developer's control. This document does not constitute an offer or contract, and interested parties should refer to the official sales agreement and specifications for final details.



10TH FLOOR

Disclaimer: All dimensions are in metric and measured to wall finishes. Materials, dimensions, and drawings are approximate, and all information is subject to change without notice at the developer's absolute discretion. Actual areas may vary from the stated areas, and drawings are not to scale. All images used are for illustrative purposes only and do not represent the actual size, features, specifications, fittings, or furnishings. The developer reserves the right to make revisions or alterations at its absolute discretion without any liability whatsoever. Final designs, layouts, and specifications are subject to approval by relevant authorities and may change as per regulatory requirements. Variations in construction, design, and materials may occur due to site conditions, supplier availability, or other factors beyond the developer's control. This document does not constitute an offer or contract, and interested parties should refer to the official sales agreement and specifications for final details.



AMENITIES ROOF

Disclaimer: All dimensions are in metric and measured to wall finishes. Materials, dimensions, and drawings are approximate, and all information is subject to change without notice at the developer's absolute discretion. Actual areas may vary from the stated areas, and drawings are not to scale. All images used are for illustrative purposes only and do not represent the actual size, features, specifications, fittings, or furnishings. The developer reserves the right to make revisions or alterations at its absolute discretion without any liability whatsoever. Final designs, layouts, and specifications are subject to approval by relevant authorities and may change as per regulatory requirements. Variations in construction, design, and materials may occur due to site conditions, supplier availability, or other factors beyond the developer's control. This document does not constitute an offer or contract, and interested parties should refer to the official sales agreement and specifications for final details.



LEVEL 1-9 1 BEDROOM TYPE 01

SUITE	735	SQ.FT
BALCONY	233	SQ.FT
TOTAL	968	SQ.FT



Disclaimer: All dimensions are in metric and measured to wall finishes. Materials, dimensions, and drawings are approximate, and all information is subject to change without notice at the developer's absolute discretion. Actual areas may vary from the stated areas, and drawings are not to scale. All images used are for illustrative purposes only and do not represent the actual size, features, specifications, fittings, or furnishings. The developer reserves the right to make revisions or alterations at its absolute discretion without any liability whatsoever. Final designs, layouts, and specifications are subject to approval by relevant authorities and may change as per regulatory requirements. Variations in construction, design, and materials may occur due to site conditions, supplier availability, or other factors beyond the developer's control. This document does not constitute an offer or contract, and interested parties should refer to the official sales agreement and specifications for final details.




LEVEL 1-9 1 BEDROOM TYPE 02

SUITE	723	SQ.FT
BALCONY	233	SQ.FT
TOTAL	956	SQ.FT



Disclaimer: All dimensions are in metric and measured to wall finishes. Materials, dimensions, and drawings are approximate, and all information is subject to change without notice at the developer's absolute discretion. Actual areas may vary from the stated areas, and drawings are not to scale. All images used are for illustrative purposes only and do not represent the actual size, features, specifications, fittings, or furnishings. The developer reserves the right to make revisions or alterations at its absolute discretion without any liability whatsoever. Final designs, layouts, and specifications are subject to approval by relevant authorities and may change as per regulatory requirements. Variations in construction, design, and materials may occur due to site conditions, supplier availability, or other factors beyond the developer's control. This document does not constitute an offer or contract, and interested parties should refer to the official sales agreement and specifications for final details.

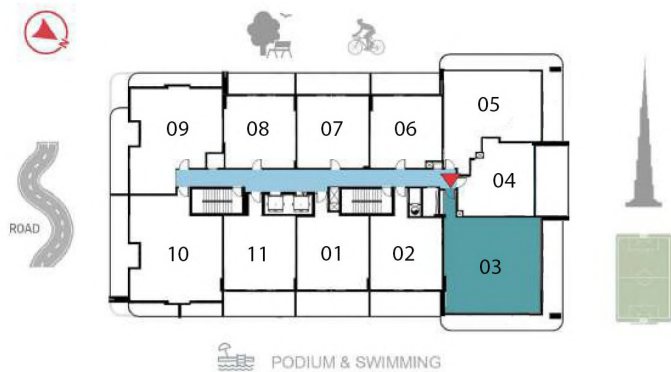


LEVEL 1-8 2 BEDROOM TYPE 03

SUITE	1251	SQ.FT
BALCONY	489	SQ.FT
TOTAL	1740	SQ.FT



Disclaimer: All dimensions are in metric and measured to wall finishes. Materials, dimensions, and drawings are approximate, and all information is subject to change without notice at the developer's absolute discretion. Actual areas may vary from the stated areas, and drawings are not to scale. All images used are for illustrative purposes only and do not represent the actual size, features, specifications, fittings, or furnishings. The developer reserves the right to make revisions or alterations at its absolute discretion without any liability whatsoever. Final designs, layouts, and specifications are subject to approval by relevant authorities and may change as per regulatory requirements. Variations in construction, design, and materials may occur due to site conditions, supplier availability, or other factors beyond the developer's control. This document does not constitute an offer or contract, and interested parties should refer to the official sales agreement and specifications for final details.

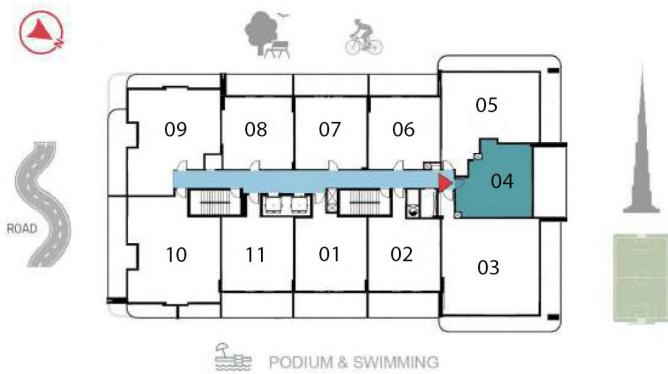


LEVEL 1-8 1 BEDROOM TYPE 04

SUITE	649	SQ.FT
BALCONY	207	SQ.FT
TOTAL	856	SQ.FT



Disclaimer: All dimensions are in metric and measured to wall finishes. Materials, dimensions, and drawings are approximate, and all information is subject to change without notice at the developer's absolute discretion. Actual areas may vary from the stated areas, and drawings are not to scale. All images used are for illustrative purposes only and do not represent the actual size, features, specifications, fittings, or furnishings. The developer reserves the right to make revisions or alterations at its absolute discretion without any liability whatsoever. Final designs, layouts, and specifications are subject to approval by relevant authorities and may change as per regulatory requirements. Variations in construction, design, and materials may occur due to site conditions, supplier availability, or other factors beyond the developer's control. This document does not constitute an offer or contract, and interested parties should refer to the official sales agreement and specifications for final details.

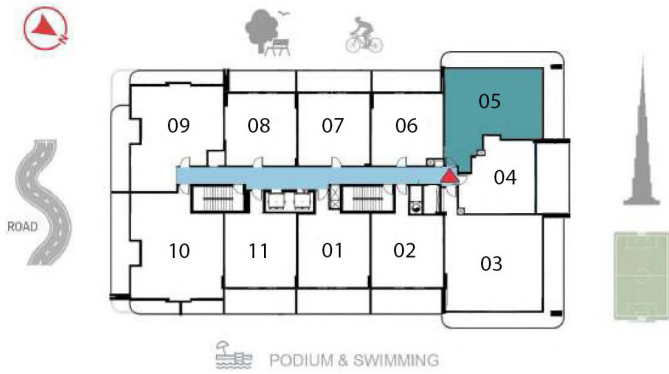


LEVEL 1-8 2 BEDROOM TYPE 05

SUITE	998	SQ.FT
BALCONY	435	SQ.FT
TOTAL	1433	SQ.FT



Disclaimer: All dimensions are in metric and measured to wall finishes. Materials, dimensions, and drawings are approximate, and all information is subject to change without notice at the developer's absolute discretion. Actual areas may vary from the stated areas, and drawings are not to scale. All images used are for illustrative purposes only and do not represent the actual size, features, specifications, fittings, or furnishings. The developer reserves the right to make revisions or alterations at its absolute discretion without any liability whatsoever. Final designs, layouts, and specifications are subject to approval by relevant authorities and may change as per regulatory requirements. Variations in construction, design, and materials may occur due to site conditions, supplier availability, or other factors beyond the developer's control. This document does not constitute an offer or contract, and interested parties should refer to the official sales agreement and specifications for final details.

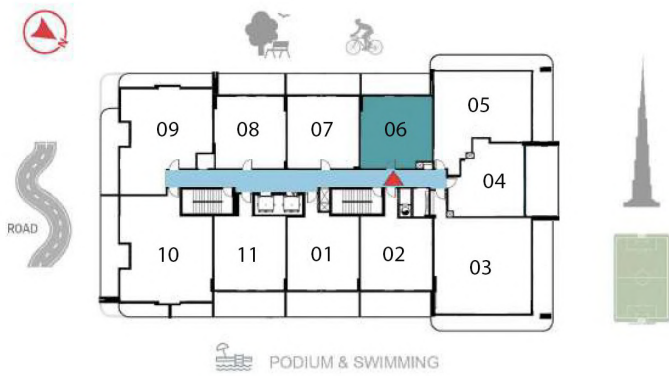


LEVEL 1-8 1 BEDROOM TYPE 06

SUITE	654	SQ.FT
BALCONY	193	SQ.FT
TOTAL	847	SQ.FT




Disclaimer: All dimensions are in metric and measured to wall finishes. Materials, dimensions, and drawings are approximate, and all information is subject to change without notice at the developer's absolute discretion. Actual areas may vary from the stated areas, and drawings are not to scale. All images used are for illustrative purposes only and do not represent the actual size, features, specifications, fittings, or furnishings. The developer reserves the right to make revisions or alterations at its absolute discretion without any liability whatsoever. Final designs, layouts, and specifications are subject to approval by relevant authorities and may change as per regulatory requirements. Variations in construction, design, and materials may occur due to site conditions, supplier availability, or other factors beyond the developer's control. This document does not constitute an offer or contract, and interested parties should refer to the official sales agreement and specifications for final details.

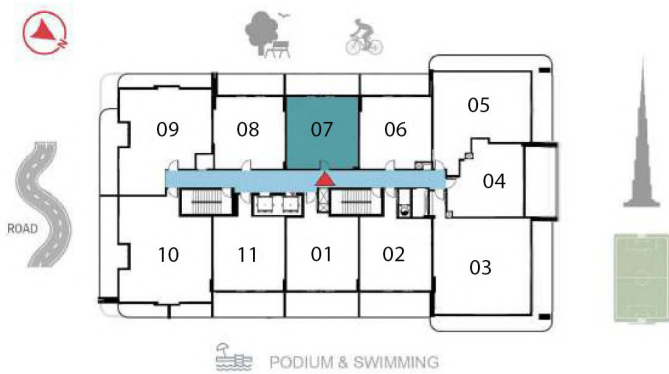


LEVEL 1-9 1 BEDROOM TYPE 07

SUITE	617	SQ.FT
BALCONY	202	SQ.FT
TOTAL	819	SQ.FT

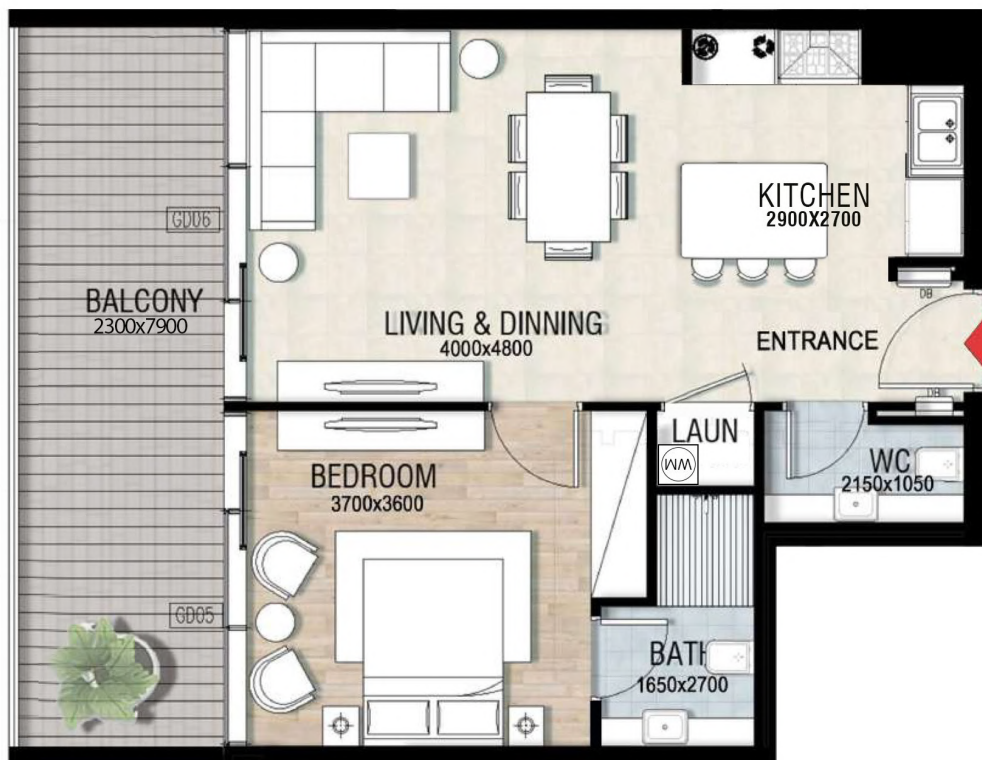

Disclaimer: All dimensions are in metric and measured to wall finishes. Materials, dimensions, and drawings are approximate, and all information is subject to change without notice at the developer's absolute discretion. Actual areas may vary from the stated areas, and drawings are not to scale. All images used are for illustrative purposes only and do not represent the actual size, features, specifications, fittings, or furnishings. The developer reserves the right to make revisions or alterations at its absolute discretion without any liability whatsoever. Final designs, layouts, and specifications are subject to approval by relevant authorities and may change as per regulatory requirements. Variations in construction, design, and materials may occur due to site conditions, supplier availability, or other factors beyond the developer's control. This document does not constitute an offer or contract, and interested parties should refer to the official sales agreement and specifications for final details.

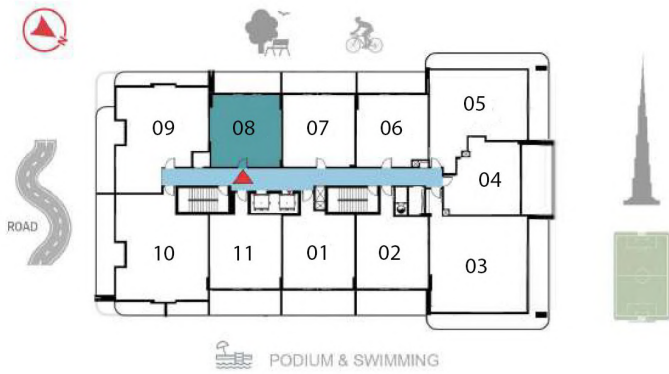


LEVEL 1-9 1 BEDROOM TYPE 08

SUITE	645	SQ.FT
BALCONY	189	SQ.FT
TOTAL	834	SQ.FT



Disclaimer: All dimensions are in metric and measured to wall finishes. Materials, dimensions, and drawings are approximate, and all information is subject to change without notice at the developer's absolute discretion. Actual areas may vary from the stated areas, and drawings are not to scale. All images used are for illustrative purposes only and do not represent the actual size, features, specifications, fittings, or furnishings. The developer reserves the right to make revisions or alterations at its absolute discretion without any liability whatsoever. Final designs, layouts, and specifications are subject to approval by relevant authorities and may change as per regulatory requirements. Variations in construction, design, and materials may occur due to site conditions, supplier availability, or other factors beyond the developer's control. This document does not constitute an offer or contract, and interested parties should refer to the official sales agreement and specifications for final details.

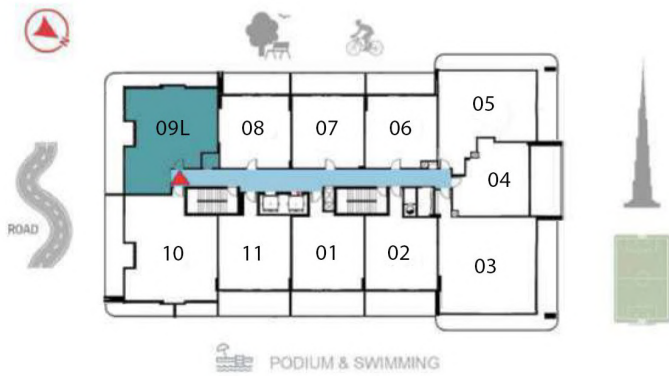

LEVEL 1 2 BEDROOM TYPE 09-L

SUITE	1009	SQ.FT
BALCONY	555	SQ.FT
TOTAL	1564	SQ.FT



Disclaimer: All dimensions are in metric and measured to wall finishes. Materials, dimensions, and drawings are approximate, and all information is subject to change without notice at the developer's absolute discretion. Actual areas may vary from the stated areas, and drawings are not to scale. All images used are for illustrative purposes only and do not represent the actual size, features, specifications, fittings, or furnishings. The developer reserves the right to make revisions or alterations at its absolute discretion without any liability whatsoever. Final designs, layouts, and specifications are subject to approval by relevant authorities and may change as per regulatory requirements. Variations in construction, design, and materials may occur due to site conditions, supplier availability, or other factors beyond the developer's control. This document does not constitute an offer or contract, and interested parties should refer to the official sales agreement and specifications for final details.



LEVEL 2-9 2 BEDROOM TYPE 09

SUITE	1009	SQ.FT
BALCONY	384	SQ.FT
TOTAL	1393	SQ.FT



Disclaimer: All dimensions are in metric and measured to wall finishes. Materials, dimensions, and drawings are approximate, and all information is subject to change without notice at the developer's absolute discretion. Actual areas may vary from the stated areas, and drawings are not to scale. All images used are for illustrative purposes only and do not represent the actual size, features, specifications, fittings, or furnishings. The developer reserves the right to make revisions or alterations at its absolute discretion without any liability whatsoever. Final designs, layouts, and specifications are subject to approval by relevant authorities and may change as per regulatory requirements. Variations in construction, design, and materials may occur due to site conditions, supplier availability, or other factors beyond the developer's control. This document does not constitute an offer or contract, and interested parties should refer to the official sales agreement and specifications for final details.



LEVEL 1 2 BEDROOM TYPE 10-L

SUITE	1122	SQ.FT
BALCONY	526	SQ.FT
TOTAL	1648	SQ.FT



Disclaimer: All dimensions are in metric and measured to wall finishes. Materials, dimensions, and drawings are approximate, and all information is subject to change without notice at the developer's absolute discretion. Actual areas may vary from the stated areas, and drawings are not to scale. All images used are for illustrative purposes only and do not represent the actual size, features, specifications, fittings, or furnishings. The developer reserves the right to make revisions or alterations at its absolute discretion without any liability whatsoever. Final designs, layouts, and specifications are subject to approval by relevant authorities and may change as per regulatory requirements. Variations in construction, design, and materials may occur due to site conditions, supplier availability, or other factors beyond the developer's control. This document does not constitute an offer or contract, and interested parties should refer to the official sales agreement and specifications for final details.



LEVEL 2-9 2 BEDROOM TYPE 10

SUITE	1122	SQ.FT
BALCONY	443	SQ.FT
TOTAL	1565	SQ.FT



Disclaimer: All dimensions are in metric and measured to wall finishes. Materials, dimensions, and drawings are approximate, and all information is subject to change without notice at the developer's absolute discretion. Actual areas may vary from the stated areas, and drawings are not to scale. All images used are for illustrative purposes only and do not represent the actual size, features, specifications, fittings, or furnishings. The developer reserves the right to make revisions or alterations at its absolute discretion without any liability whatsoever. Final designs, layouts, and specifications are subject to approval by relevant authorities and may change as per regulatory requirements. Variations in construction, design, and materials may occur due to site conditions, supplier availability, or other factors beyond the developer's control. This document does not constitute an offer or contract, and interested parties should refer to the official sales agreement and specifications for final details.




LEVEL 1-9 1 BEDROOM TYPE 11

SUITE	725	SQ.FT
BALCONY	228	SQ.FT
TOTAL	953	SQ.FT



Disclaimer: All dimensions are in metric and measured to wall finishes. Materials, dimensions, and drawings are approximate, and all information is subject to change without notice at the developer's absolute discretion. Actual areas may vary from the stated areas, and drawings are not to scale. All images used are for illustrative purposes only and do not represent the actual size, features, specifications, fittings, or furnishings. The developer reserves the right to make revisions or alterations at its absolute discretion without any liability whatsoever. Final designs, layouts, and specifications are subject to approval by relevant authorities and may change as per regulatory requirements. Variations in construction, design, and materials may occur due to site conditions, supplier availability, or other factors beyond the developer's control. This document does not constitute an offer or contract, and interested parties should refer to the official sales agreement and specifications for final details.

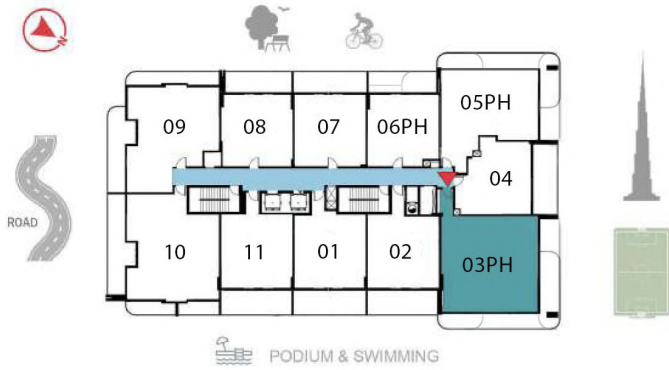


LEVEL 9-10 4 BEDROOM DUPLEX TYPE 03-PH

SUITE	2073	SQ.FT
BALCONY	695	SQ.FT
TOTAL	2768	SQ.FT



Disclaimer: All dimensions are in metric and measured to wall finishes. Materials, dimensions, and drawings are approximate, and all information is subject to change without notice at the developer's absolute discretion. Actual areas may vary from the stated areas, and drawings are not to scale. All images used are for illustrative purposes only and do not represent the actual size, features, specifications, fittings, or furnishings. The developer reserves the right to make revisions or alterations at its absolute discretion without any liability whatsoever. Final designs, layouts, and specifications are subject to approval by relevant authorities and may change as per regulatory requirements. Variations in construction, design, and materials may occur due to site conditions, supplier availability, or other factors beyond the developer's control. This document does not constitute an offer or contract, and interested parties should refer to the official sales agreement and specifications for final details.

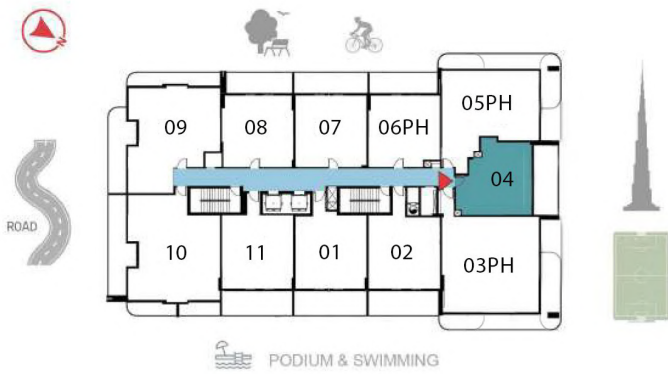


LEVEL 9 1 BEDROOM TYPE 04

SUITE	674	SQ.FT
BALCONY	206	SQ.FT
TOTAL	880	SQ.FT




Disclaimer: All dimensions are in metric and measured to wall finishes. Materials, dimensions, and drawings are approximate, and all information is subject to change without notice at the developer's absolute discretion. Actual areas may vary from the stated areas, and drawings are not to scale. All images used are for illustrative purposes only and do not represent the actual size, features, specifications, fittings, or furnishings. The developer reserves the right to make revisions or alterations at its absolute discretion without any liability whatsoever. Final designs, layouts, and specifications are subject to approval by relevant authorities and may change as per regulatory requirements. Variations in construction, design, and materials may occur due to site conditions, supplier availability, or other factors beyond the developer's control. This document does not constitute an offer or contract, and interested parties should refer to the official sales agreement and specifications for final details.

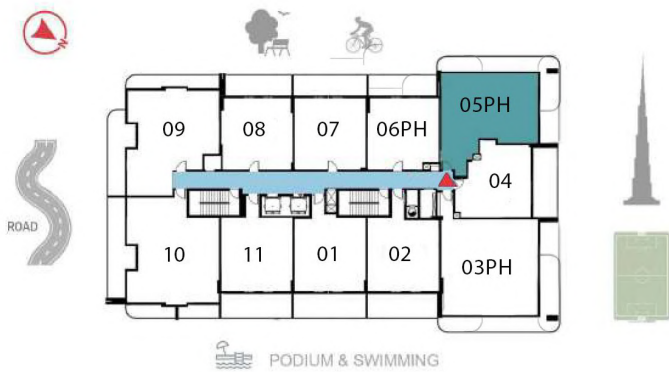


LEVEL 9-10 3 BEDROOM DUPLEX TYPE 05-PH

SUITE	1510	SQ.FT
BALCONY	626	SQ.FT
TOTAL	2136	SQ.FT

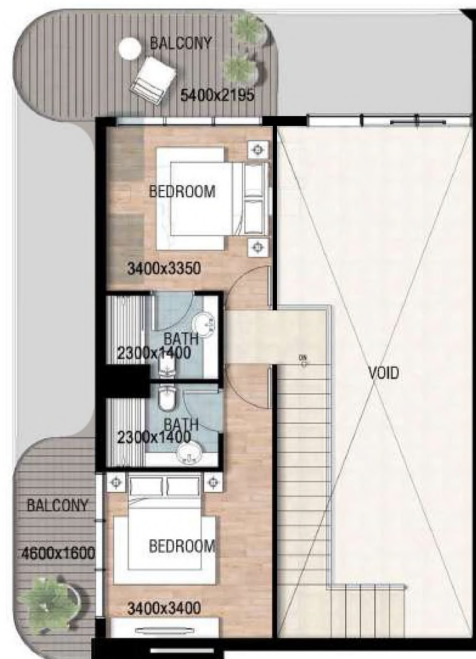

Disclaimer: All dimensions are in metric and measured to wall finishes. Materials, dimensions, and drawings are approximate, and all information is subject to change without notice at the developer's absolute discretion. Actual areas may vary from the stated areas, and drawings are not to scale. All images used are for illustrative purposes only and do not represent the actual size, features, specifications, fittings, or furnishings. The developer reserves the right to make revisions or alterations at its absolute discretion without any liability whatsoever. Final designs, layouts, and specifications are subject to approval by relevant authorities and may change as per regulatory requirements. Variations in construction, design, and materials may occur due to site conditions, supplier availability, or other factors beyond the developer's control. This document does not constitute an offer or contract, and interested parties should refer to the official sales agreement and specifications for final details.

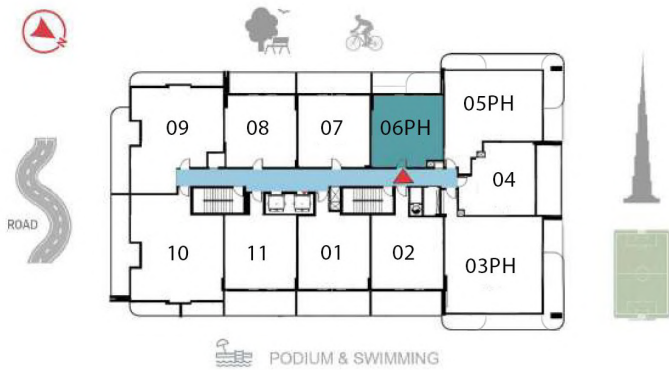

LEVEL 9-10

2 BEDROOM DUPLEX

TYPE 06-PH

SUITE	1272	SQ.FT
BALCONY	218	SQ.FT
TOTAL	1490	SQ.FT



Disclaimer: All dimensions are in metric and measured to wall finishes. Materials, dimensions, and drawings are approximate, and all information is subject to change without notice at the developer's absolute discretion. Actual areas may vary from the stated areas, and drawings are not to scale. All images used are for illustrative purposes only and do not represent the actual size, features, specifications, fittings, or furnishings. The developer reserves the right to make revisions or alterations at its absolute discretion without any liability whatsoever. Final designs, layouts, and specifications are subject to approval by relevant authorities and may change as per regulatory requirements. Variations in construction, design, and materials may occur due to site conditions, supplier availability, or other factors beyond the developer's control. This document does not constitute an offer or contract, and interested parties should refer to the official sales agreement and specifications for final details.