BUILDING NAME

BUILDING 63

REMARKS

RIVIERA

ROAD

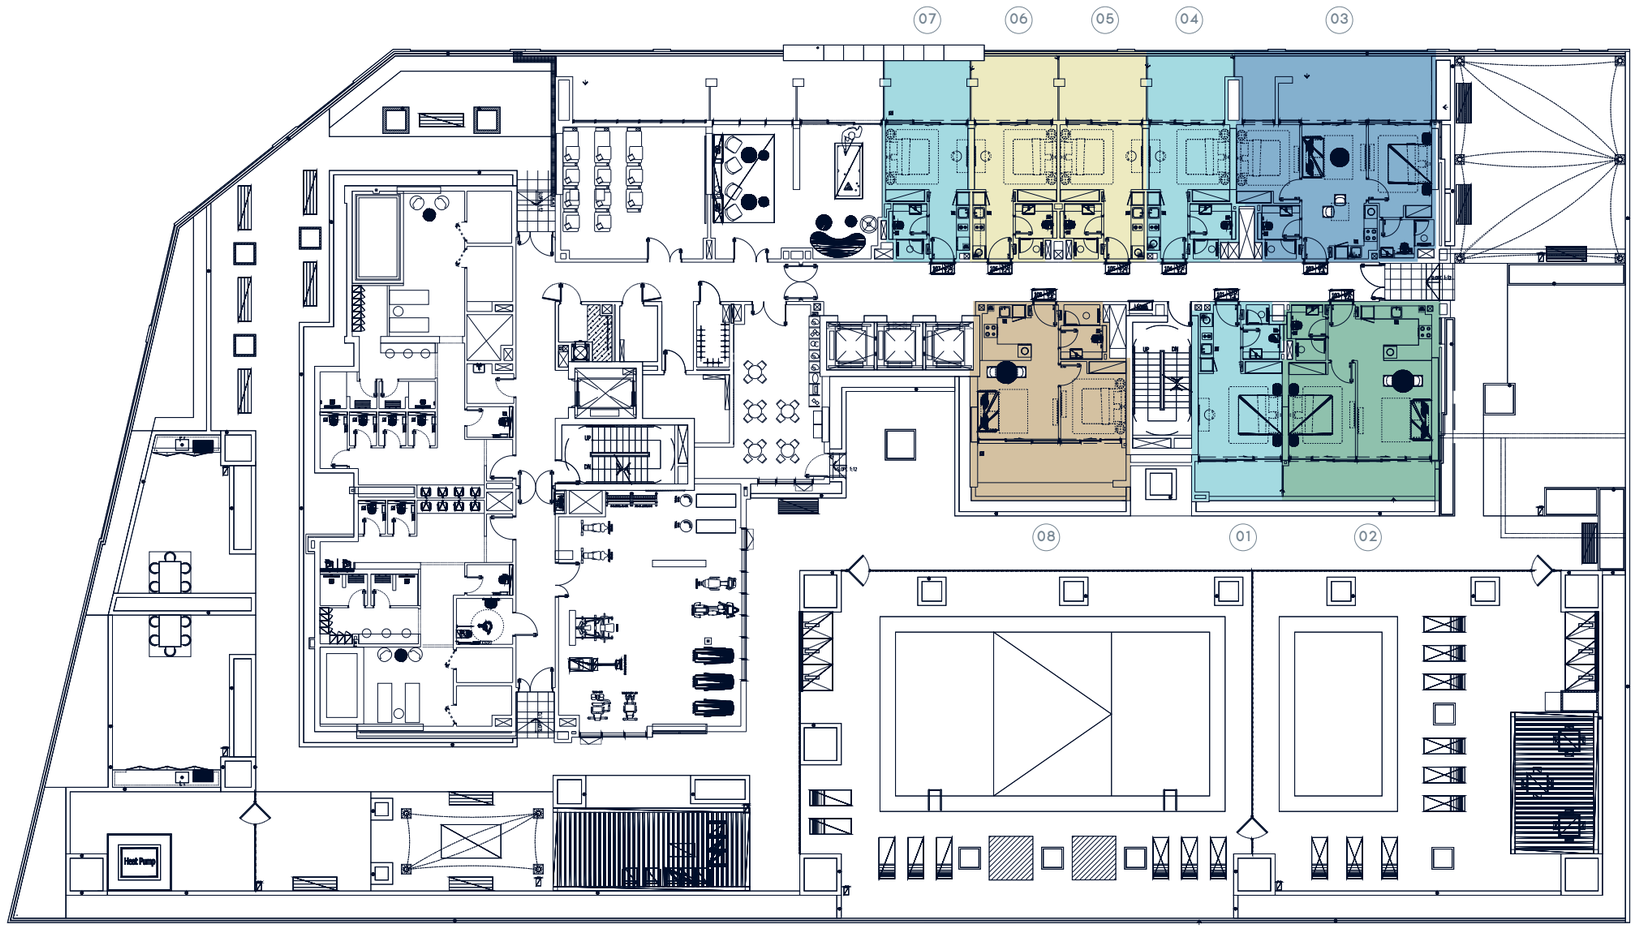

ROAD

ADJACENT PLOT

OPEN SPACE

N
W
E
S

AZIZI

PROJECT NAME

RIVIERA

UNIT TYPE

TYPE

FLOOR PLAN

FLOOR NO.

1ST FLOOR

STUDIO TYPE 1
STUDIO TYPE 2
1 BEDROOM TYPE 5
1 BEDROOM TYPE 7
2 BEDROOM TYPE 1

PAGE NO.

DATE

BUILDING NAME

BUILDING 63

REMARKS

RIVIERA

AZIZI

PROJECT NAME

RIVIERA

UNIT TYPE

TYPE

FLOOR PLAN

FLOOR NO.

2ND FLOOR

- STUDIO TYPE 1
- STUDIO TYPE 2
- STUDIO TYPE 3
- 1 BEDROOM TYPE 1
- 1 BEDROOM TYPE 2
- 1 BEDROOM TYPE 3
- 1 BEDROOM TYPE 4
- 1 BEDROOM TYPE 5
- 1 BEDROOM TYPE 6
- 1 BEDROOM TYPE 7
- 2 BEDROOM TYPE 1

PAGE NO.

DATE

BUILDING NAME

BUILDING 63

REMARKS

RIVIERA

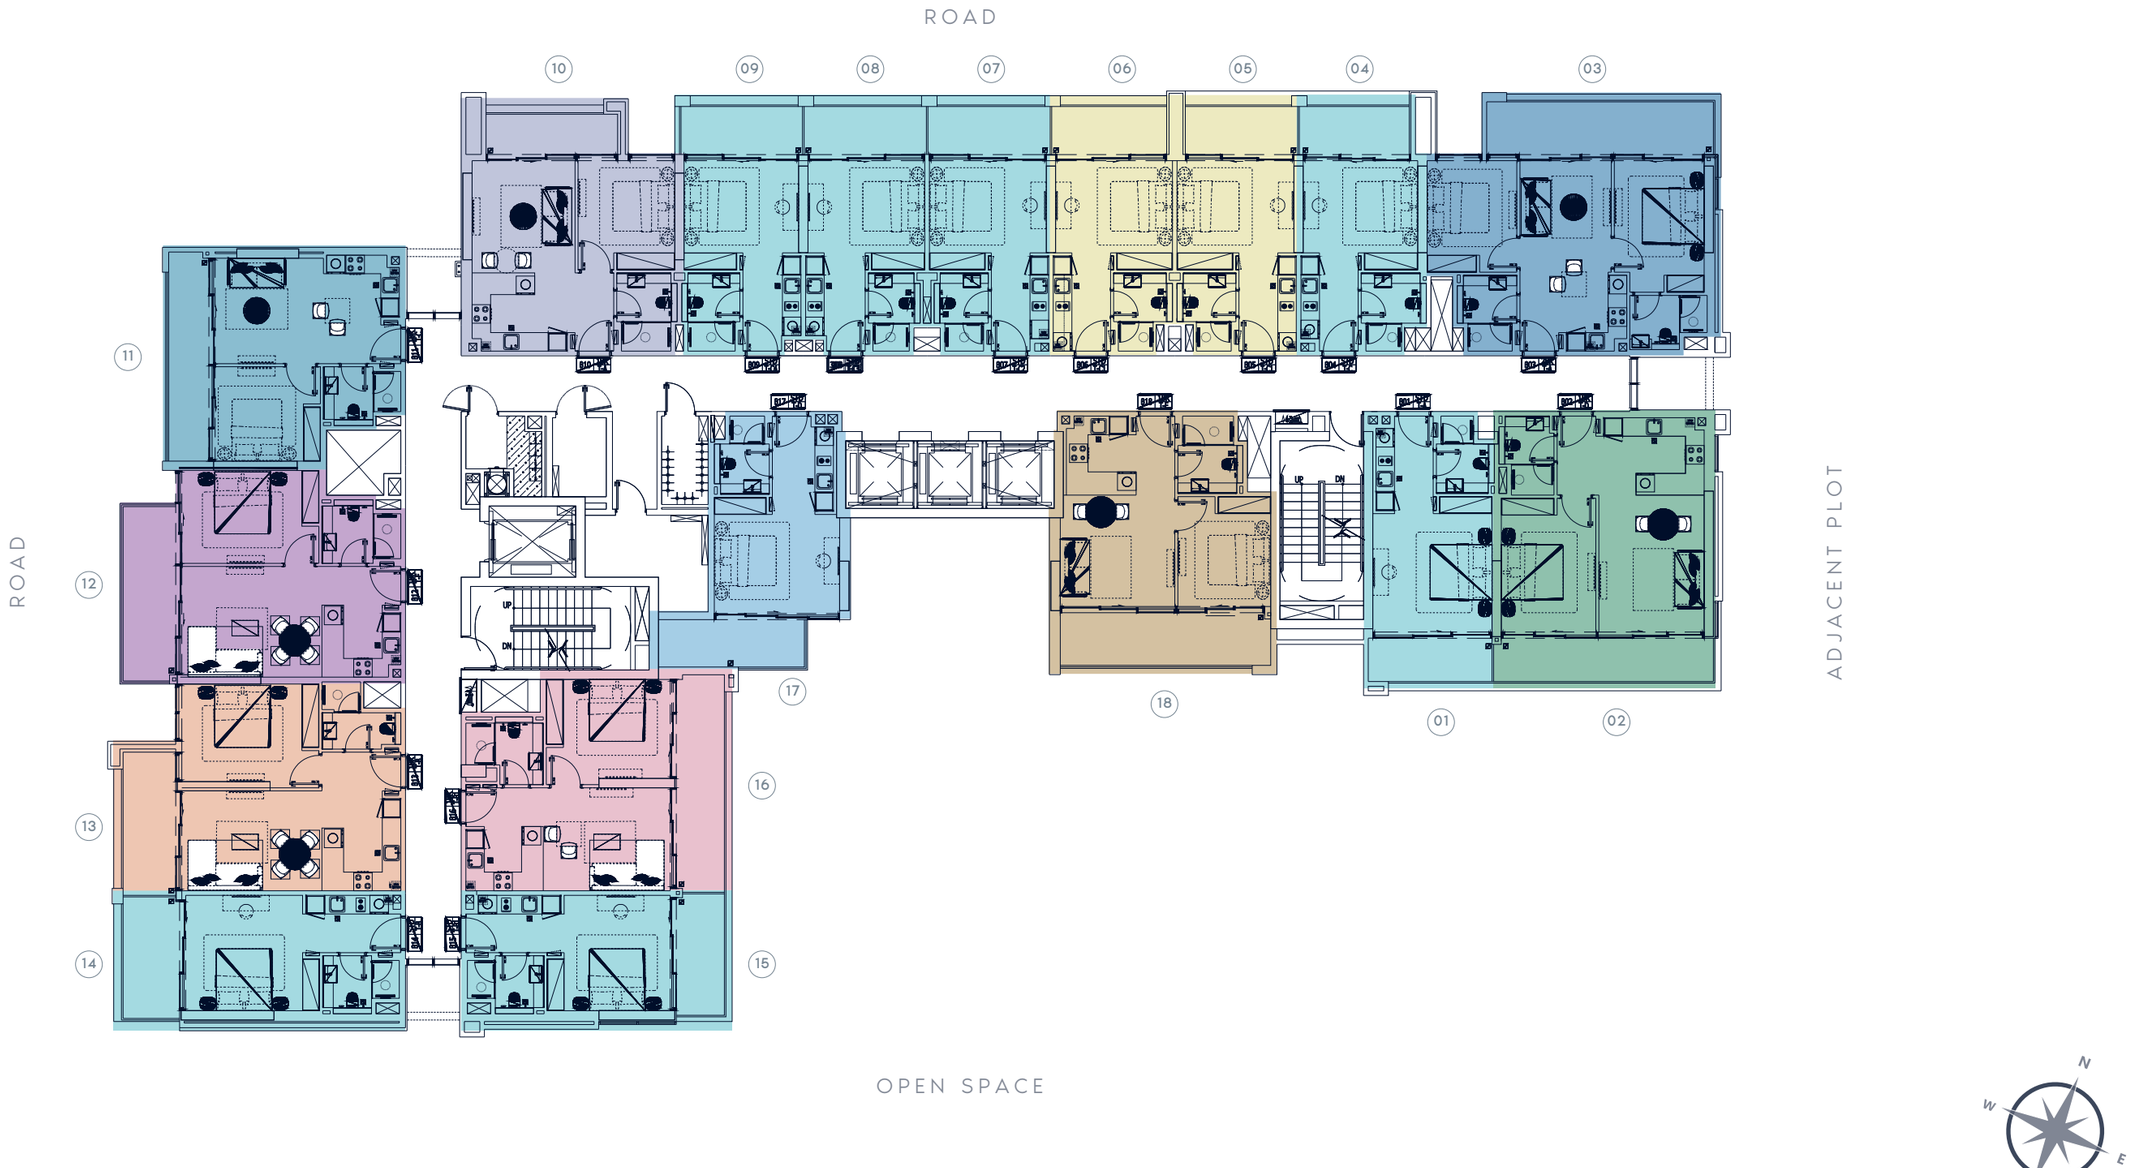

AZIZI

PROJECT NAME

RIVIERA

UNIT TYPE

TYPE

FLOOR PLAN

FLOOR NO.

3RD FLOOR

- STUDIO TYPE 1
- STUDIO TYPE 2
- STUDIO TYPE 3
- 1 BEDROOM TYPE 1
- 1 BEDROOM TYPE 2
- 1 BEDROOM TYPE 3
- 1 BEDROOM TYPE 4
- 1 BEDROOM TYPE 5
- 1 BEDROOM TYPE 6
- 1 BEDROOM TYPE 7
- 2 BEDROOM TYPE 1

PAGE NO.

DATE

BUILDING NAME

BUILDING 63

REMARKS

RIVIERA

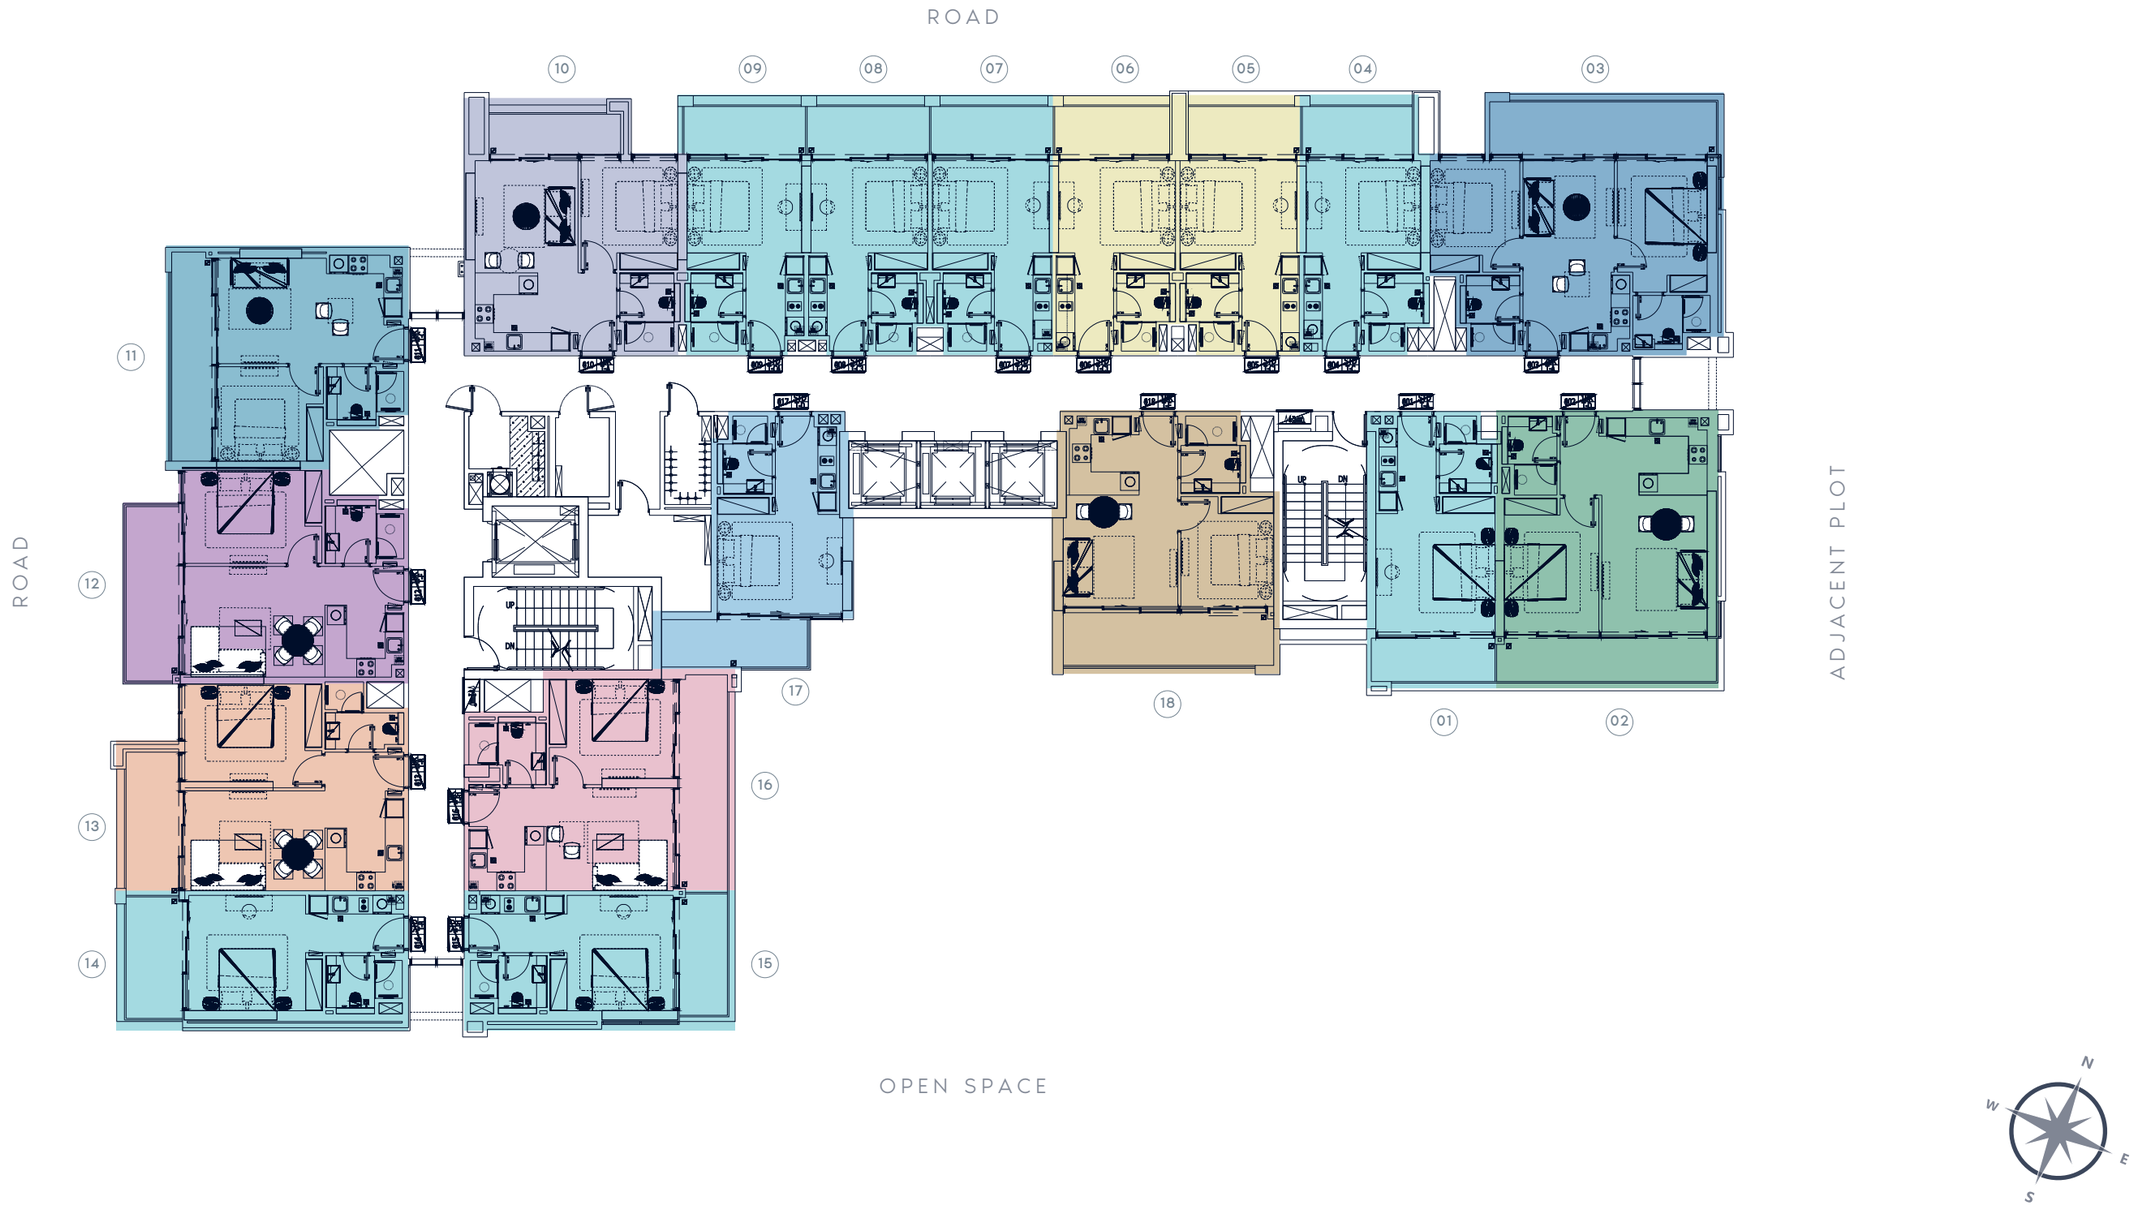

AZIZI

PROJECT NAME

RIVIERA

UNIT TYPE

TYPE

FLOOR PLAN

FLOOR NO.

4TH FLOOR

- STUDIO TYPE 1
- STUDIO TYPE 2
- STUDIO TYPE 3
- 1 BEDROOM TYPE 1
- 1 BEDROOM TYPE 2
- 1 BEDROOM TYPE 3
- 1 BEDROOM TYPE 4
- 1 BEDROOM TYPE 5
- 1 BEDROOM TYPE 6
- 1 BEDROOM TYPE 7
- 2 BEDROOM TYPE 1

PAGE NO.

DATE

BUILDING NAME

BUILDING 63

REMARKS

RIVIERA

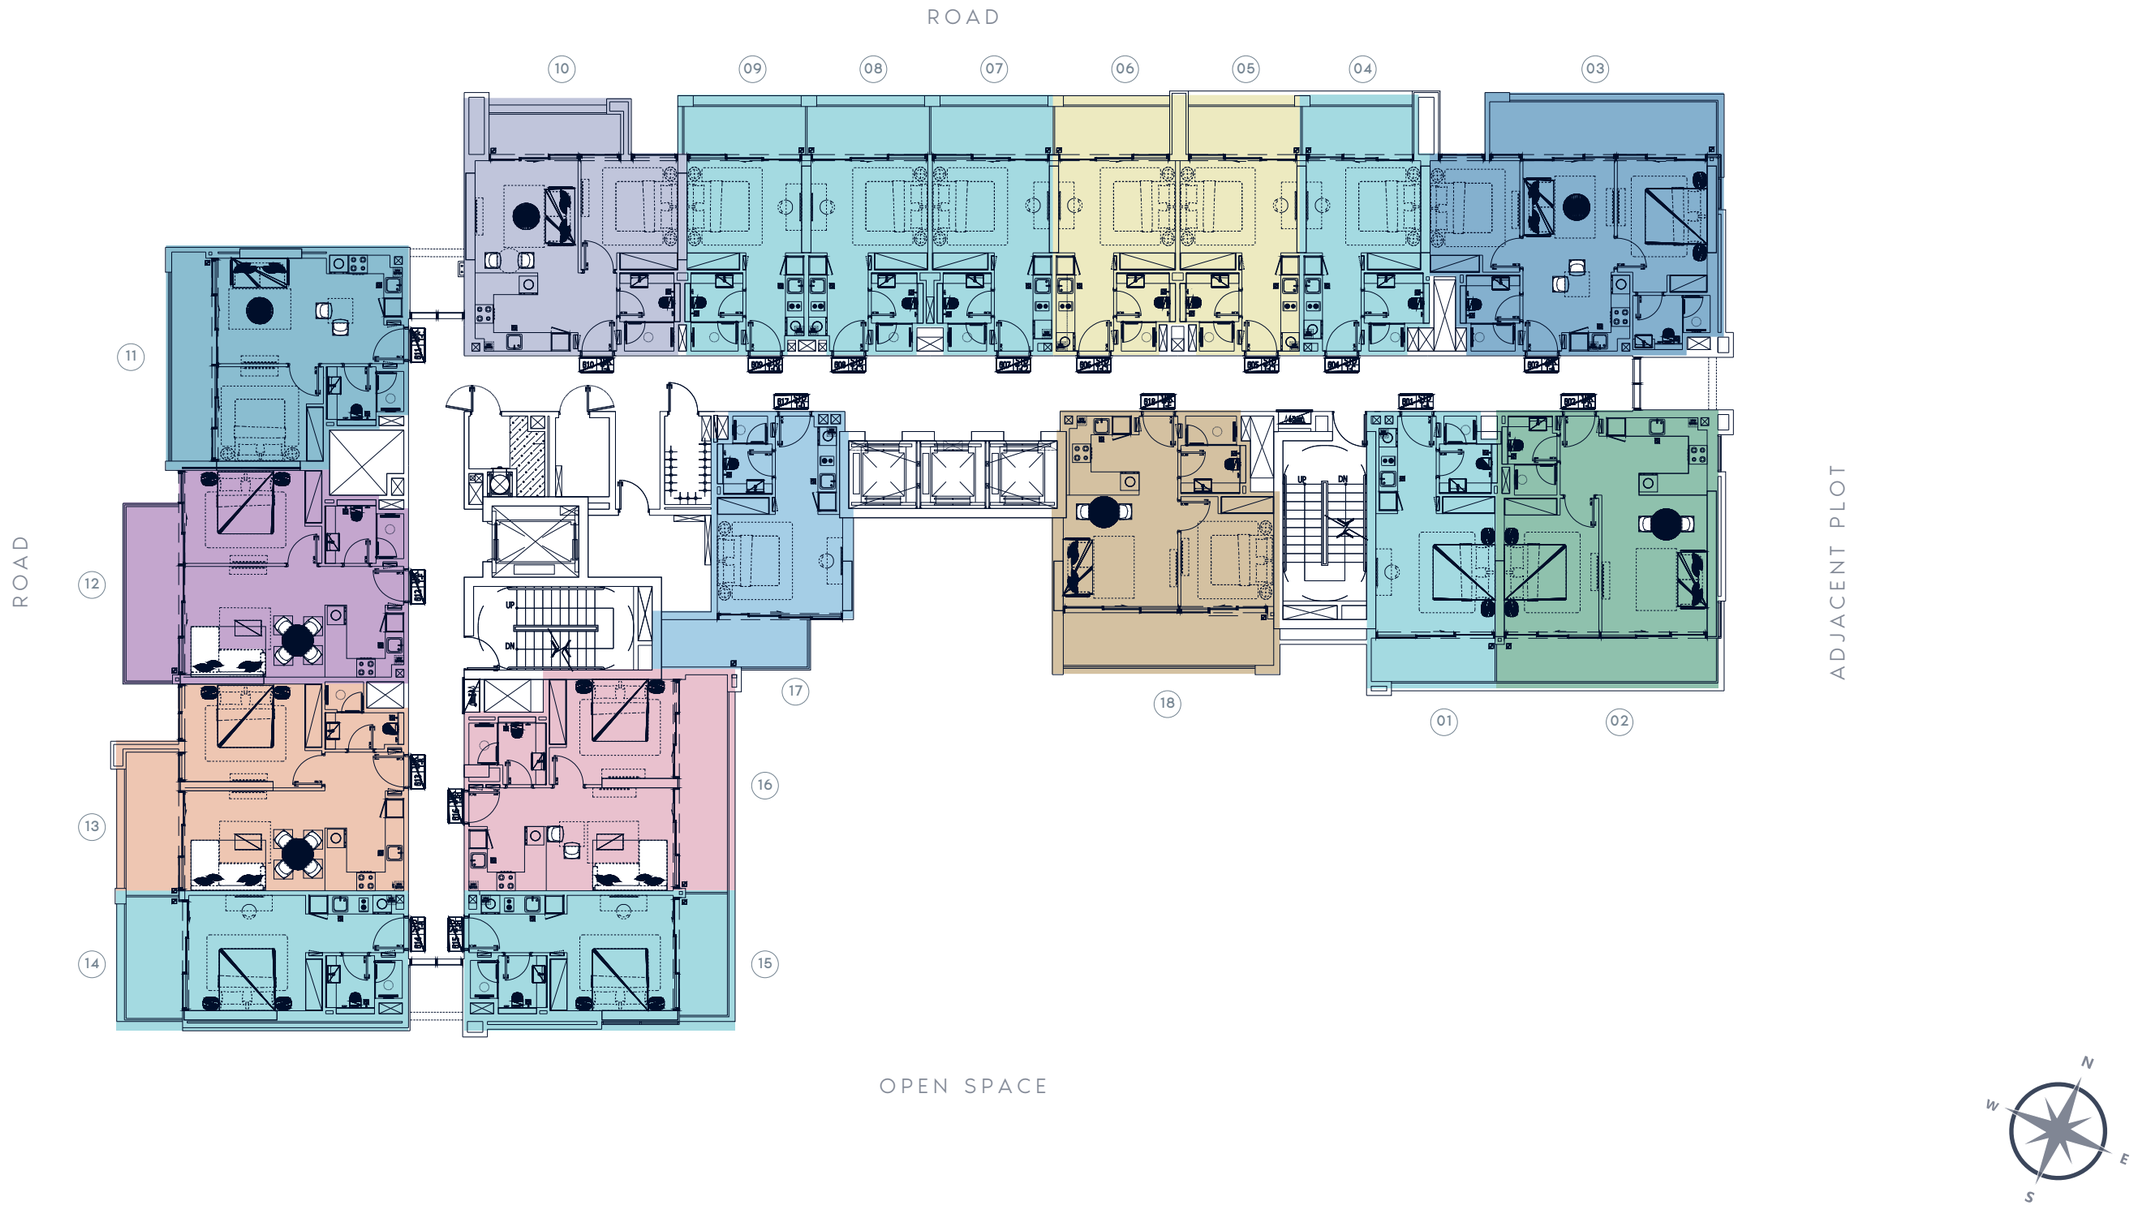

AZIZI

PROJECT NAME

RIVIERA

UNIT TYPE

TYPE

FLOOR PLAN

FLOOR NO.

5TH FLOOR

- STUDIO TYPE 1
- STUDIO TYPE 2
- STUDIO TYPE 3
- 1 BEDROOM TYPE 1
- 1 BEDROOM TYPE 2
- 1 BEDROOM TYPE 3
- 1 BEDROOM TYPE 4
- 1 BEDROOM TYPE 5
- 1 BEDROOM TYPE 6
- 1 BEDROOM TYPE 7
- 2 BEDROOM TYPE 1

PAGE NO.

DATE

BUILDING NAME

BUILDING 63

REMARKS

RIVIERA

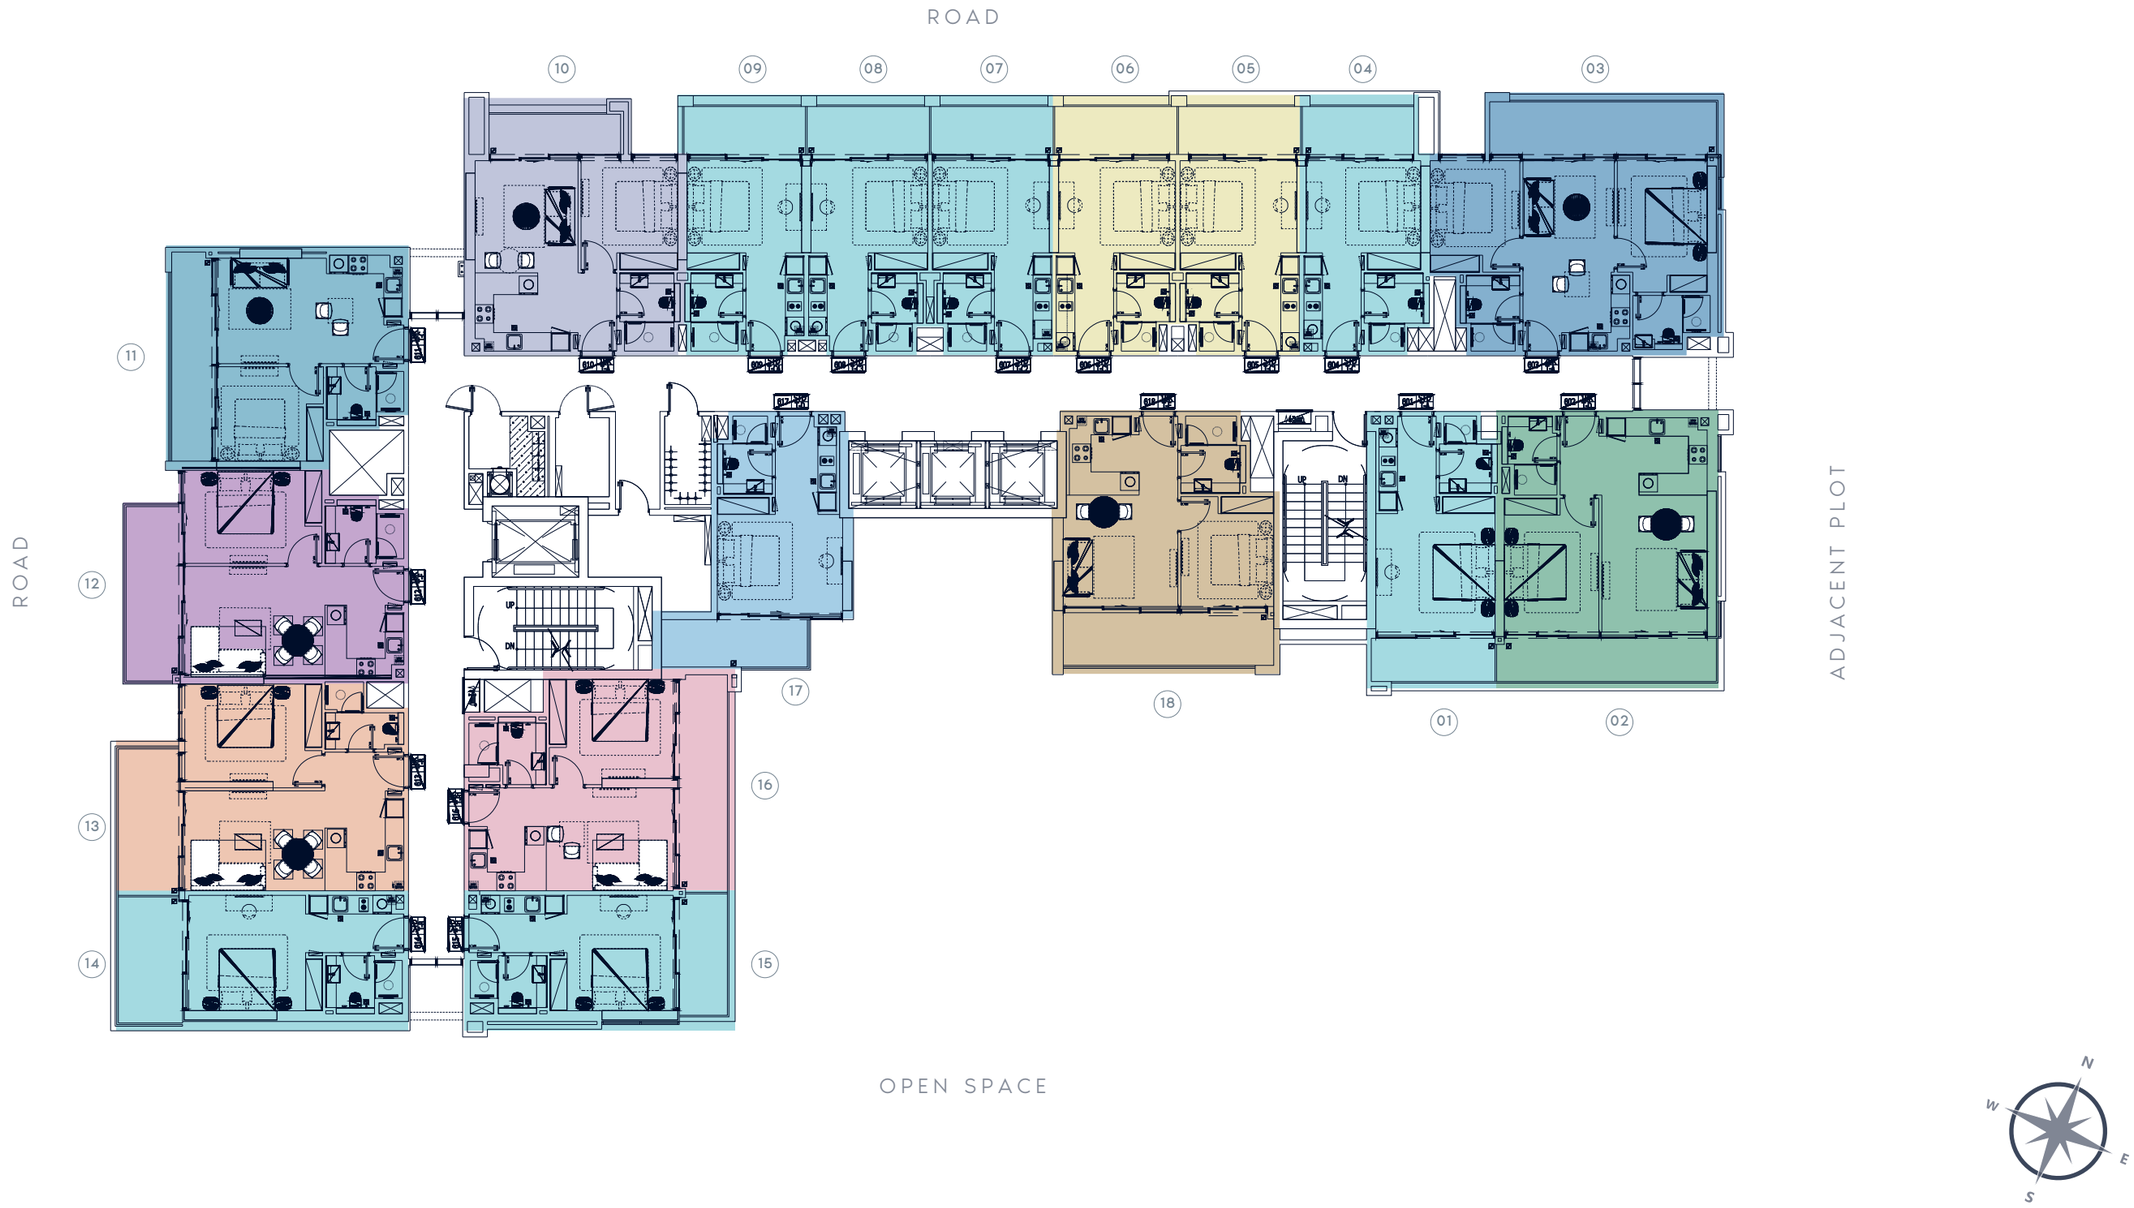

AZIZI

PROJECT NAME

RIVIERA

UNIT TYPE

TYPE

FLOOR PLAN

FLOOR NO.

6TH FLOOR

- STUDIO TYPE 1
- STUDIO TYPE 2
- STUDIO TYPE 3
- 1 BEDROOM TYPE 1
- 1 BEDROOM TYPE 2
- 1 BEDROOM TYPE 3
- 1 BEDROOM TYPE 4
- 1 BEDROOM TYPE 5
- 1 BEDROOM TYPE 6
- 1 BEDROOM TYPE 7
- 2 BEDROOM TYPE 1

PAGE NO.

DATE

BUILDING NAME

BUILDING 63

REMARKS

RIVIERA

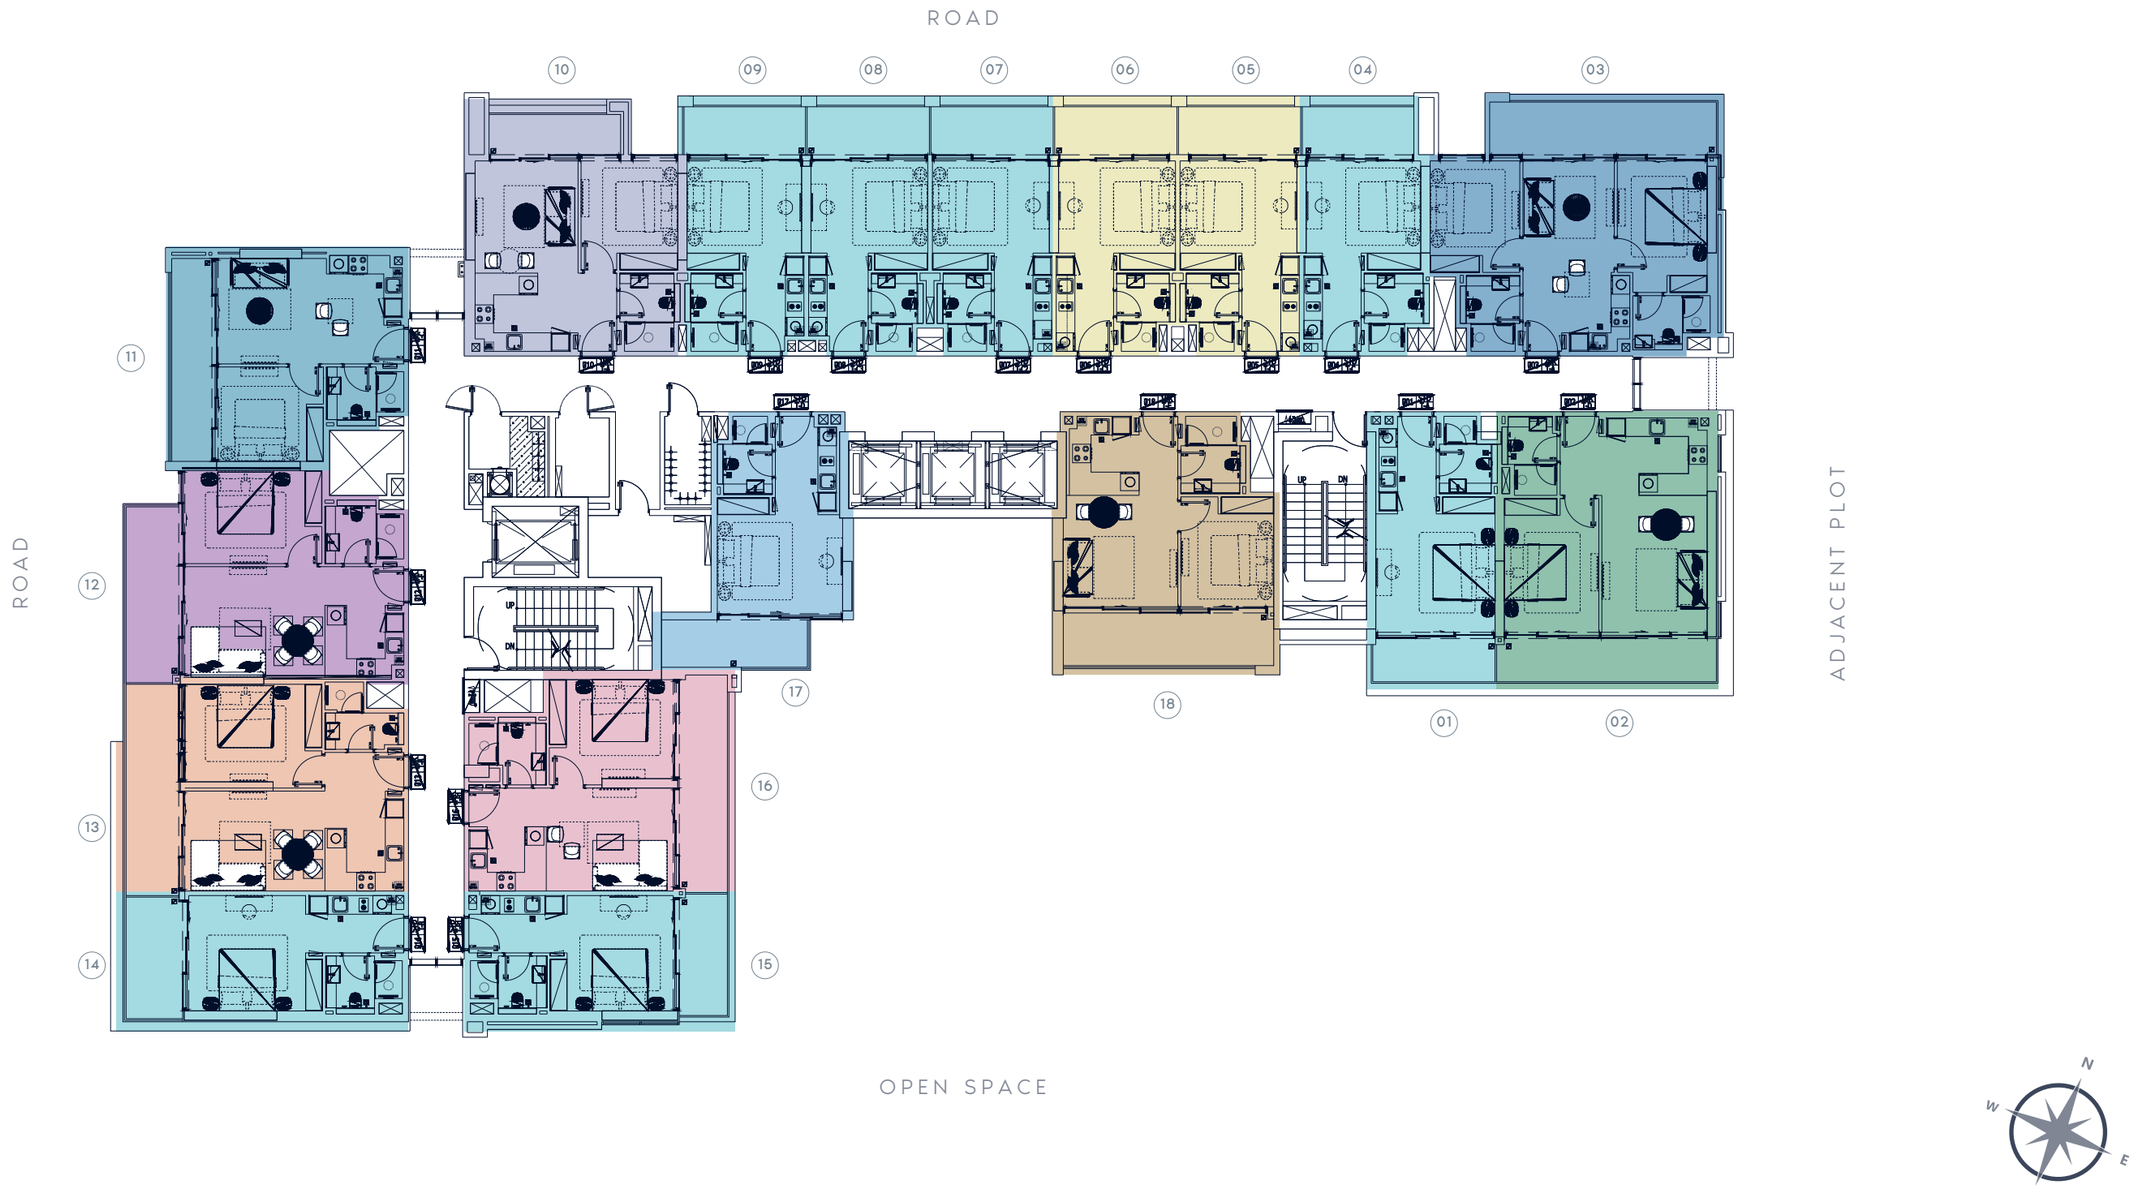

AZIZI

PROJECT NAME

RIVIERA

UNIT TYPE

TYPE

FLOOR PLAN

FLOOR NO.

7TH FLOOR

- STUDIO TYPE 1
- STUDIO TYPE 2
- STUDIO TYPE 3
- 1 BEDROOM TYPE 1
- 1 BEDROOM TYPE 2
- 1 BEDROOM TYPE 3
- 1 BEDROOM TYPE 4
- 1 BEDROOM TYPE 5
- 1 BEDROOM TYPE 6
- 1 BEDROOM TYPE 7
- 2 BEDROOM TYPE 1

PAGE NO.

DATE