


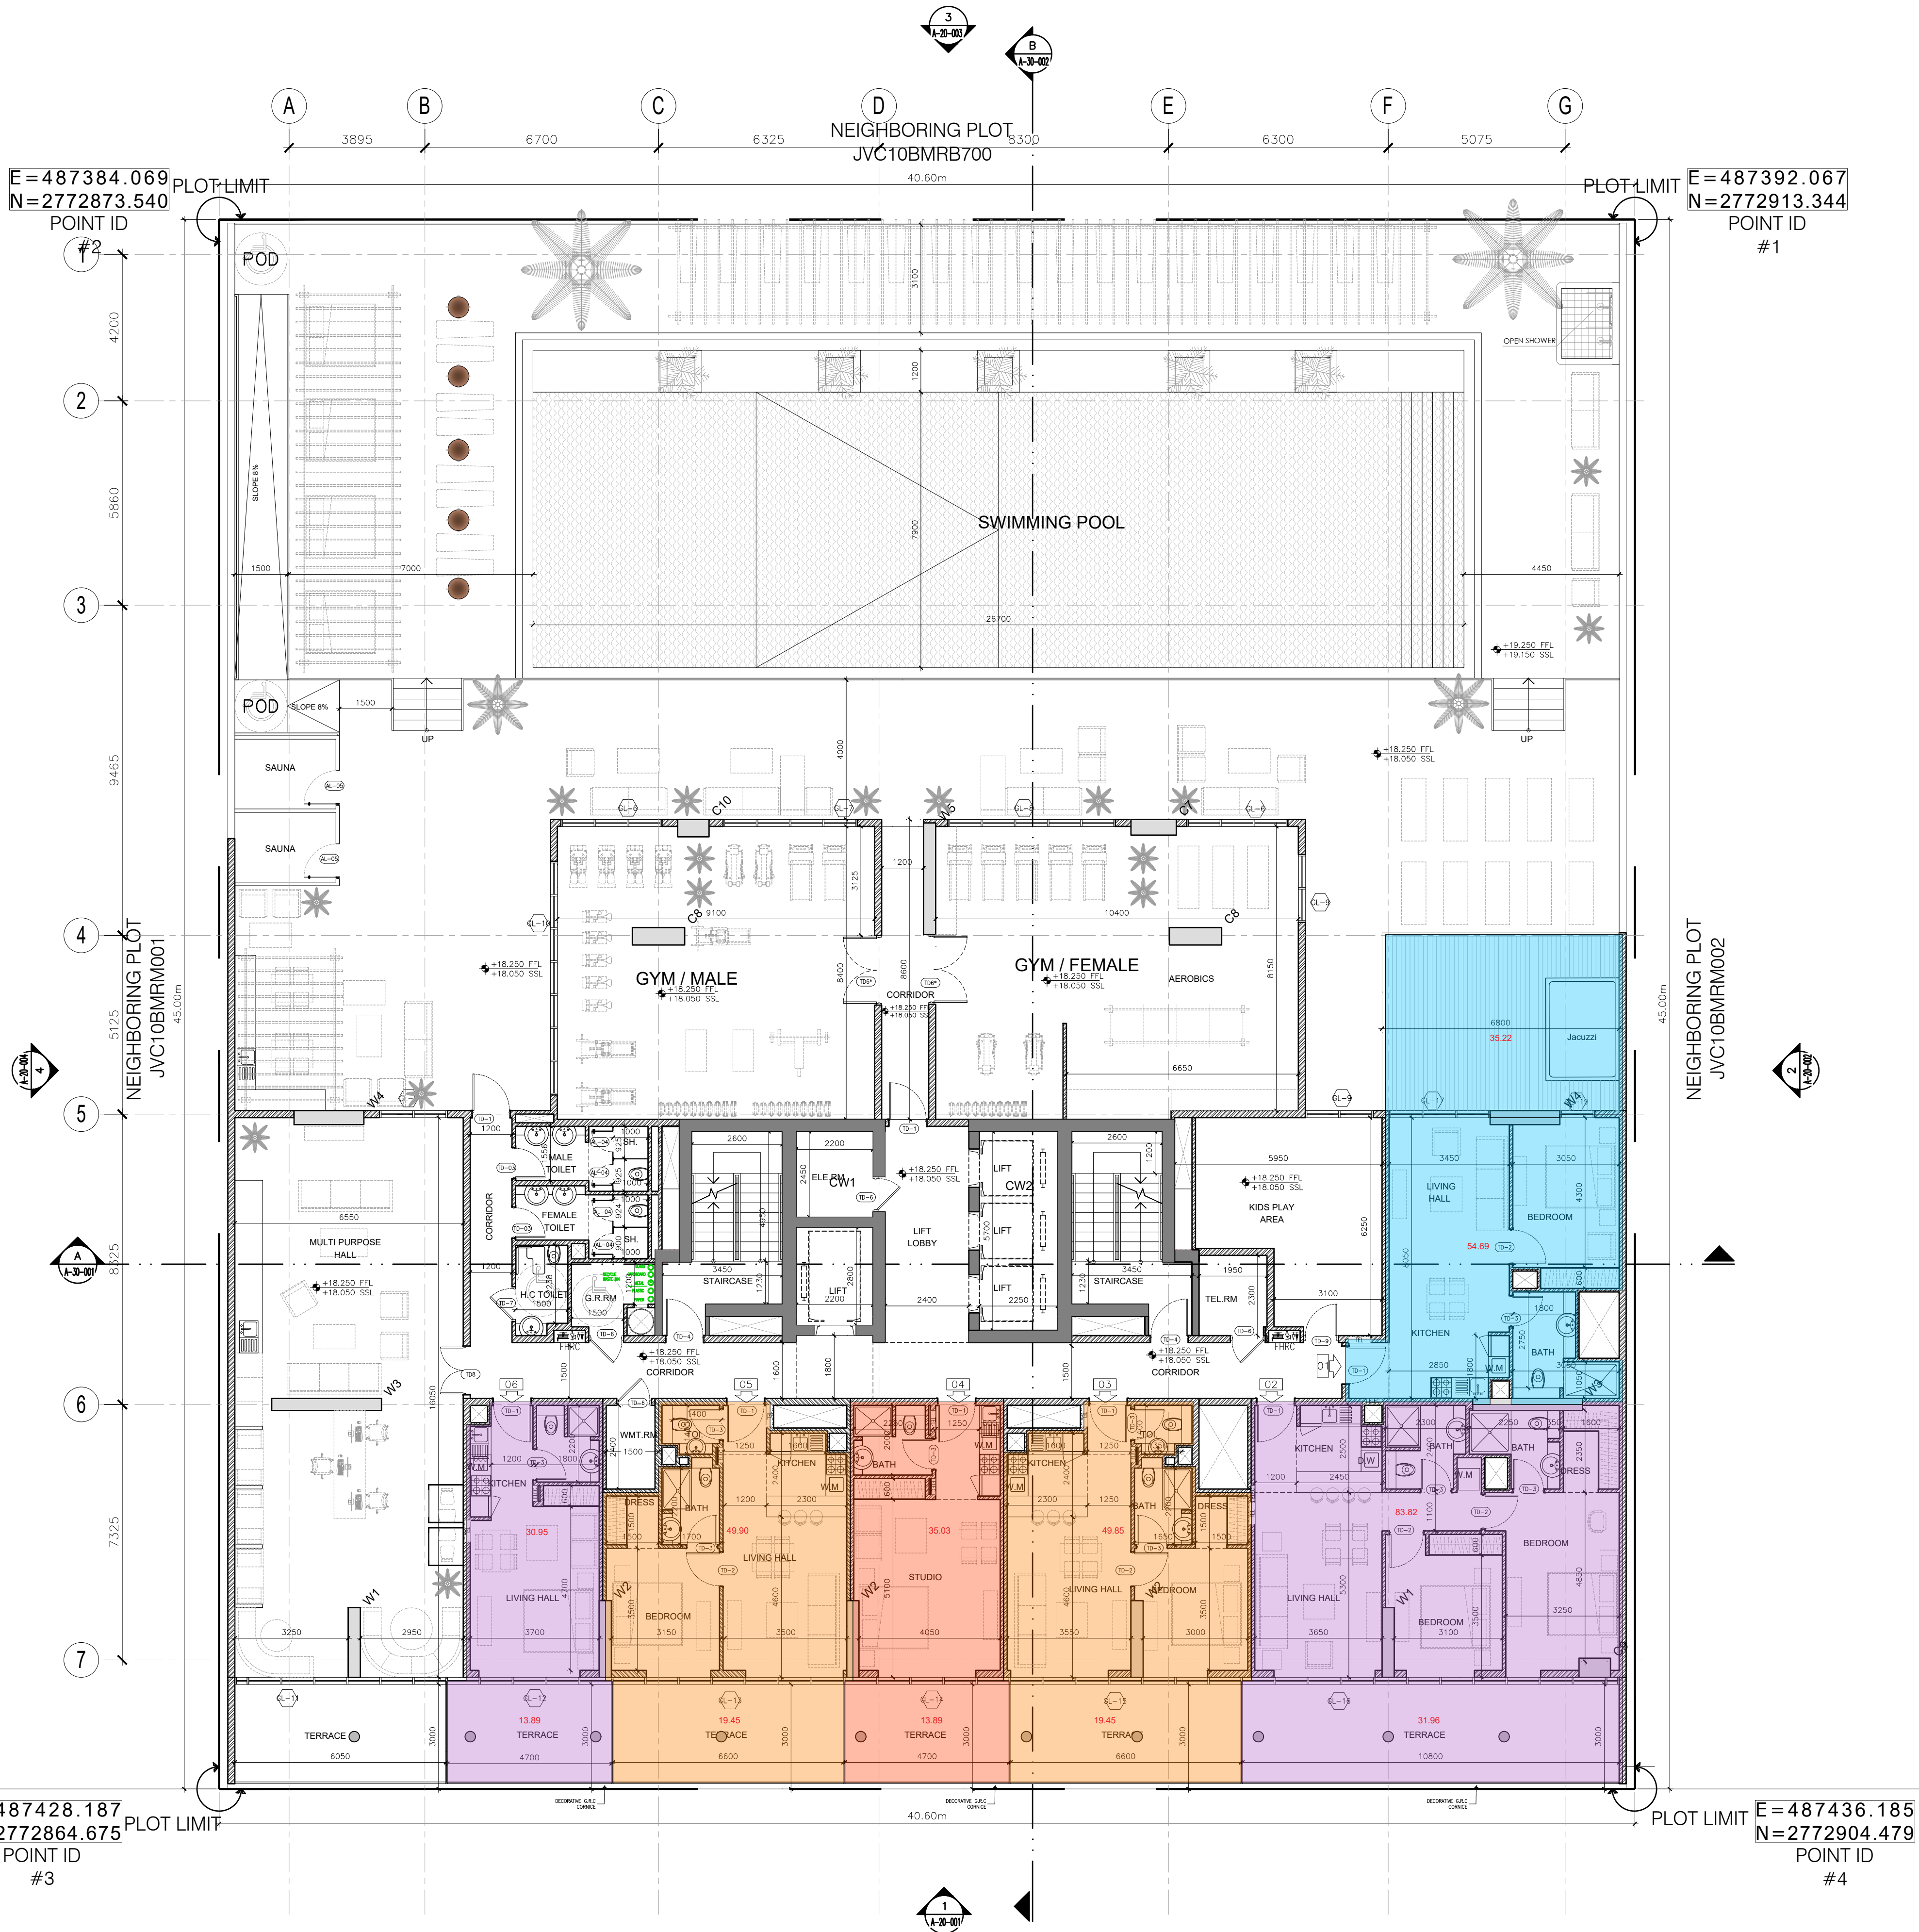

General Notes

- This drawing is the property of CVTEC Consulting Engineers; and is not to be reproduced or copied in whole or in part. It is only to be used for the project and site specially identified herein and is not to be used on any other project. It is to be returned upon request.
- Scales as stated hereon are valid on the original drawing, dimensions of which are 841x594mm these scales noted hereon are hereby changed by the ratio of the overall sheet dimensions of the print to the corresponding dimensions of the print corresponding dimensions of the original drawing.
- All drawings to be read in conjunction with the specifications, the bill of quantities and other relevant drawings.
- Drawings not to be scaled.

5		
4		
3		
2		
1		
No.	Issue/Submission	Date
7		
6		
5		
4		
3		
2		
1		
No.	Revision	Date

Stage	CD	Concept Design
-------	----	----------------

Location	AL BARSHA SOUTH FOURTH-681	North
Plot No.	6816144	

Project Title	U.G+G+3P+19F+R RESIDENTIAL BUILDING / RETAIL AT GROUND
---------------	--


Client	Gold Assembly Investments L.L.C.
--------	----------------------------------

Consultant	CVTEC Consulting Engineers Ontario Tower, Business Bay, Podium 3, Office 01 P.O.Box 30409, Dubai, UAE Tel +971 4 442 5674 Fax +971 4 422 5675
------------	--

Developer	
-----------	--

Contractor	
------------	--

1ST FLOOR				
Scale	Drawn	Checked	Authorized	Size
N.T.S	GN	GK	GK	A1
Job No.	Drawing No.			Revision
23012				0

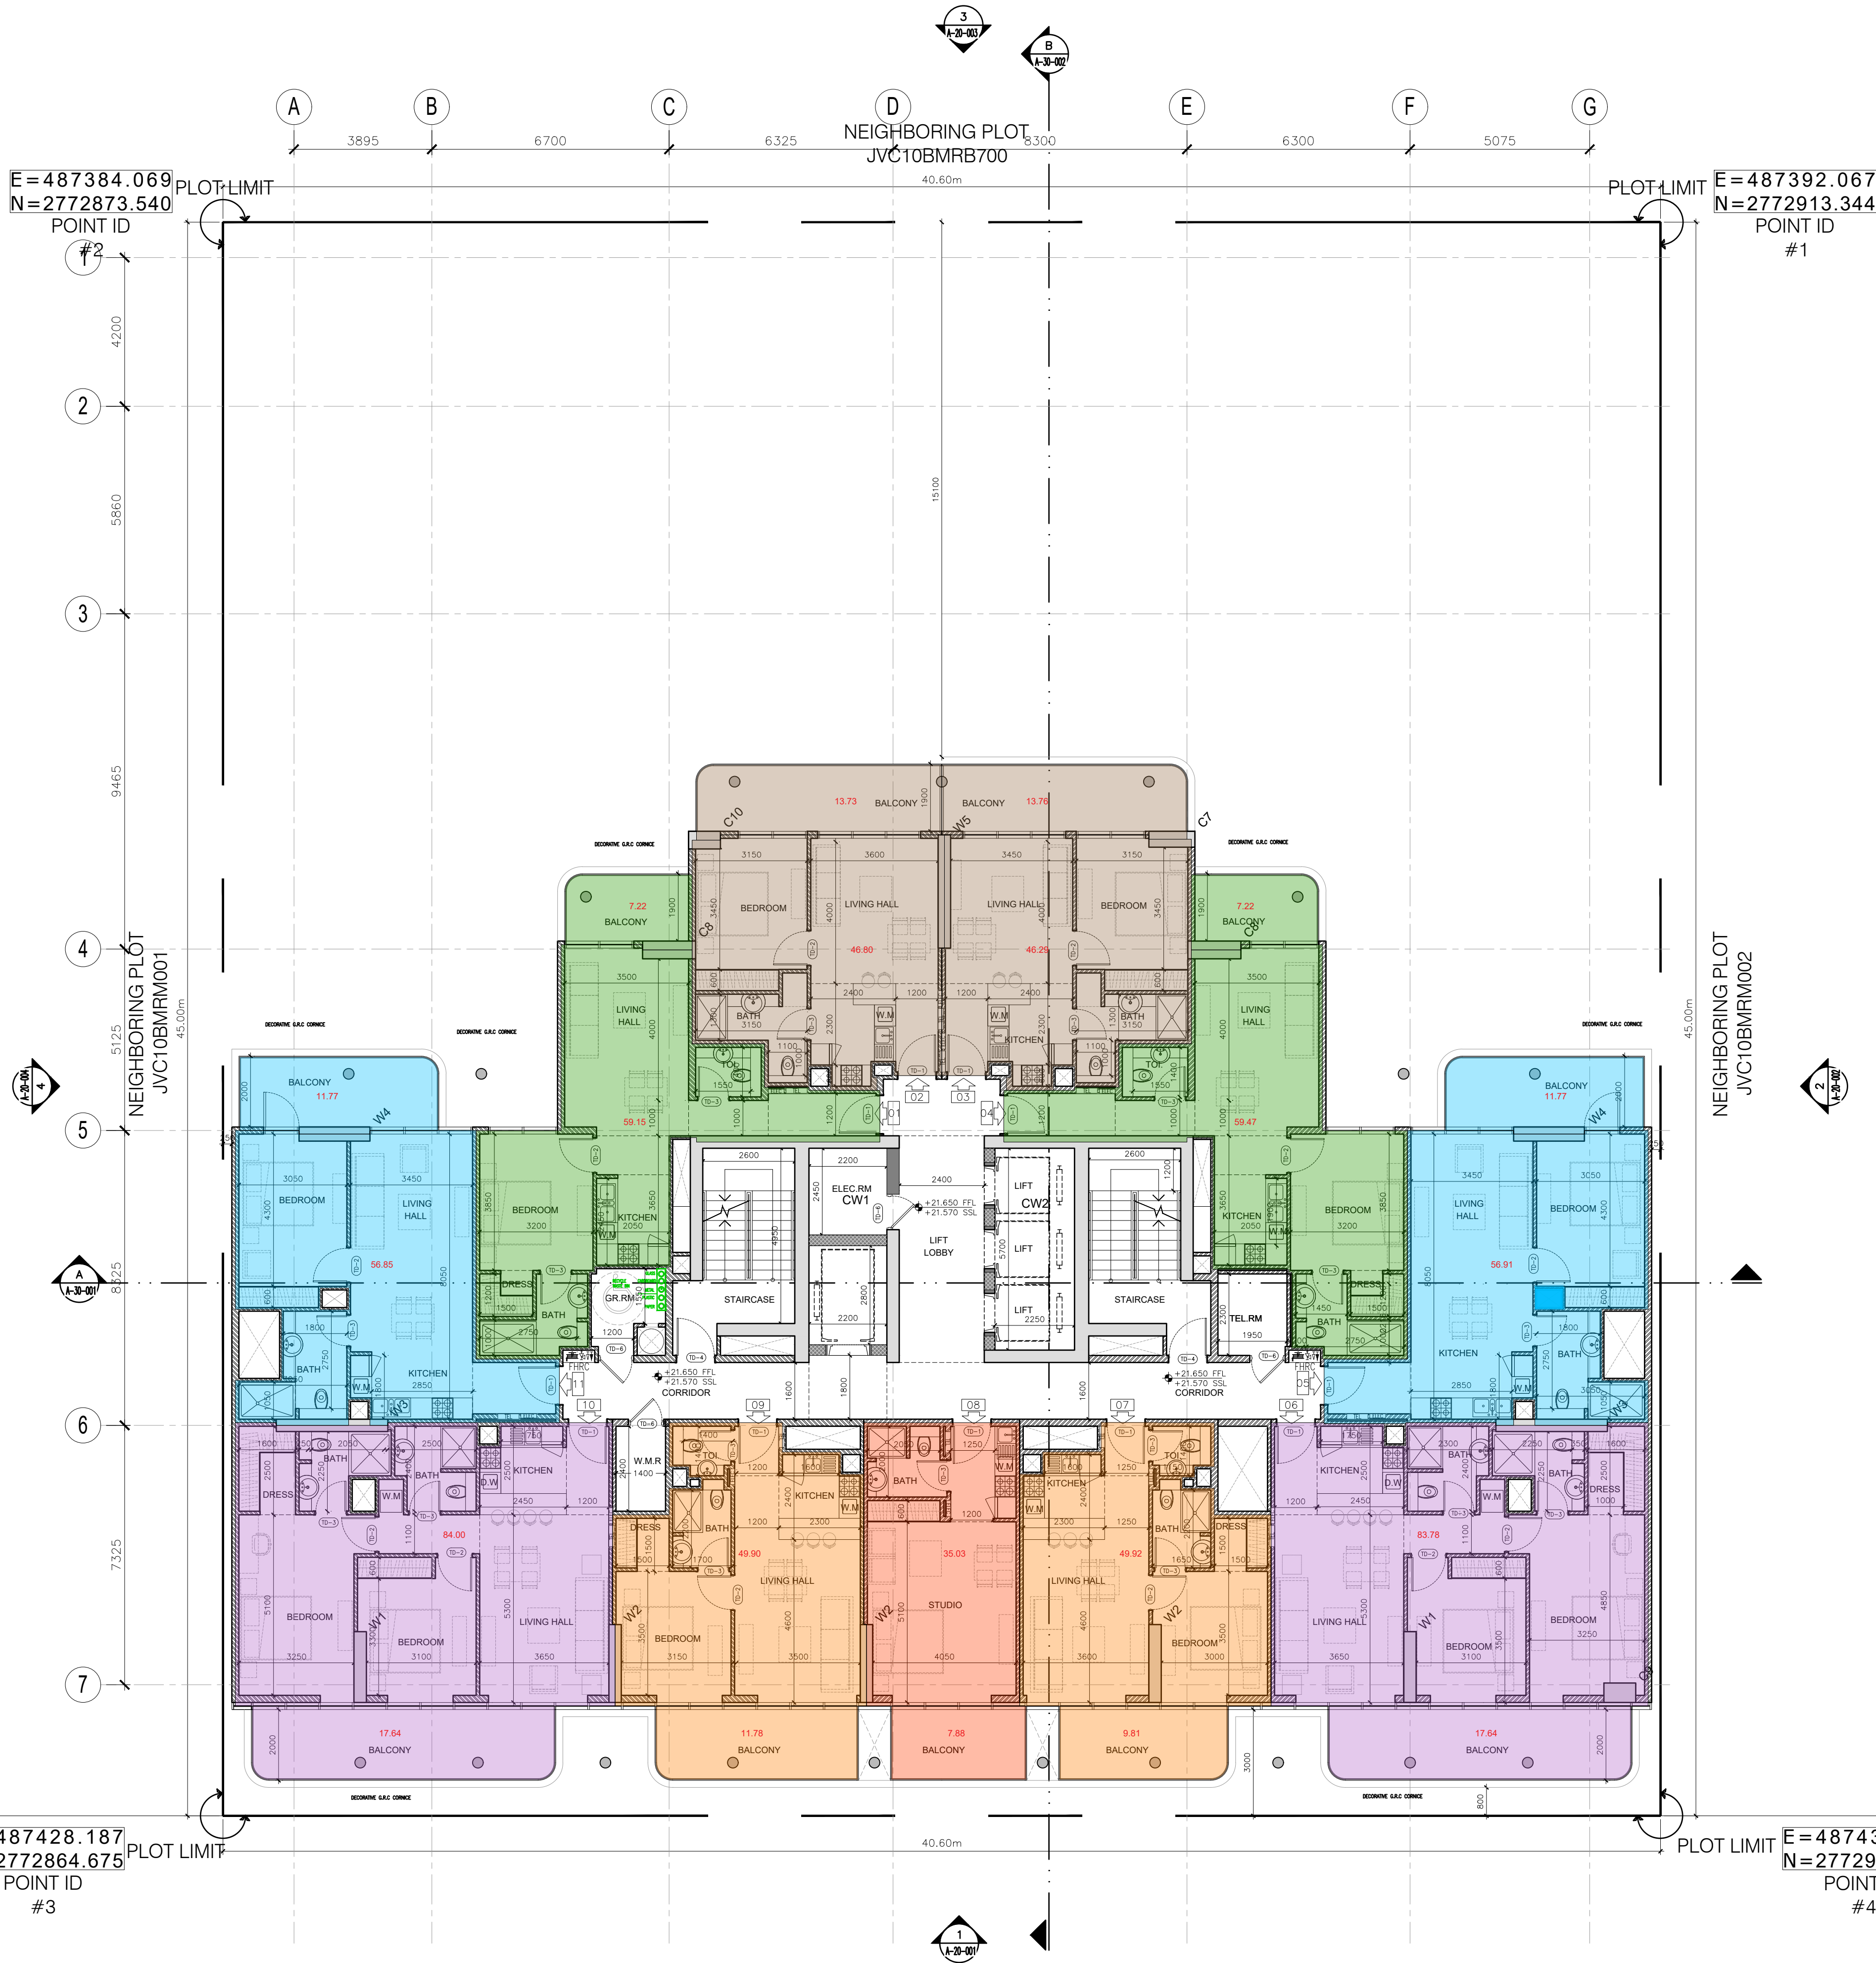

General Notes

- This drawing is the property of CVTEC Consulting Engineers; and is not to be reproduced or copied in whole or in part. It is only to be used for the project and site specially identified herein and is not to be used on any other project. It is to be returned upon request.
- Scales as stated hereon are valid on the original drawing, dimensions of which are 841x594mm these scales noted hereon are hereby changed by the ratio of the overall sheet dimensions of the print to the corresponding dimensions of the print corresponding dimensions of the original drawing.
- All drawings to be read in conjunction with the specifications, the bill of quantities and other relevant drawings.
- Drawings not to be scaled.

No.	Issue/Submission	Date
7		
6		
5		
4		
3		
2		
1		
No.	Revision	Date

Stage	CD	Concept Design
-------	----	----------------

Location	AL BARSHA SOUTH FOURTH-681	North
Plot No.	6816144	

Project Title	U.G+G+3P+19F+R RESIDENTIAL BUILDING / RETAIL AT GROUND
---------------	--

Client	Gold Assembly Investments L.L.C.
--------	----------------------------------


Consultant	CVTEC Consulting Engineers Ontario Tower, Business Bay, Podium 3, Office 01 P.O.Box 30409, Dubai, UAE Tel +971 4 442 5674 Fax +971 4 422 5675
------------	--

Developer	
-----------	--

Contractor	
------------	--

Drawing Title

2ND FLOOR				
Scale	Drawn	Checked	Authorized	Size
N.T.S	GN	GK	GK	A1
Job No.	Drawing No.			Revision
23012				0

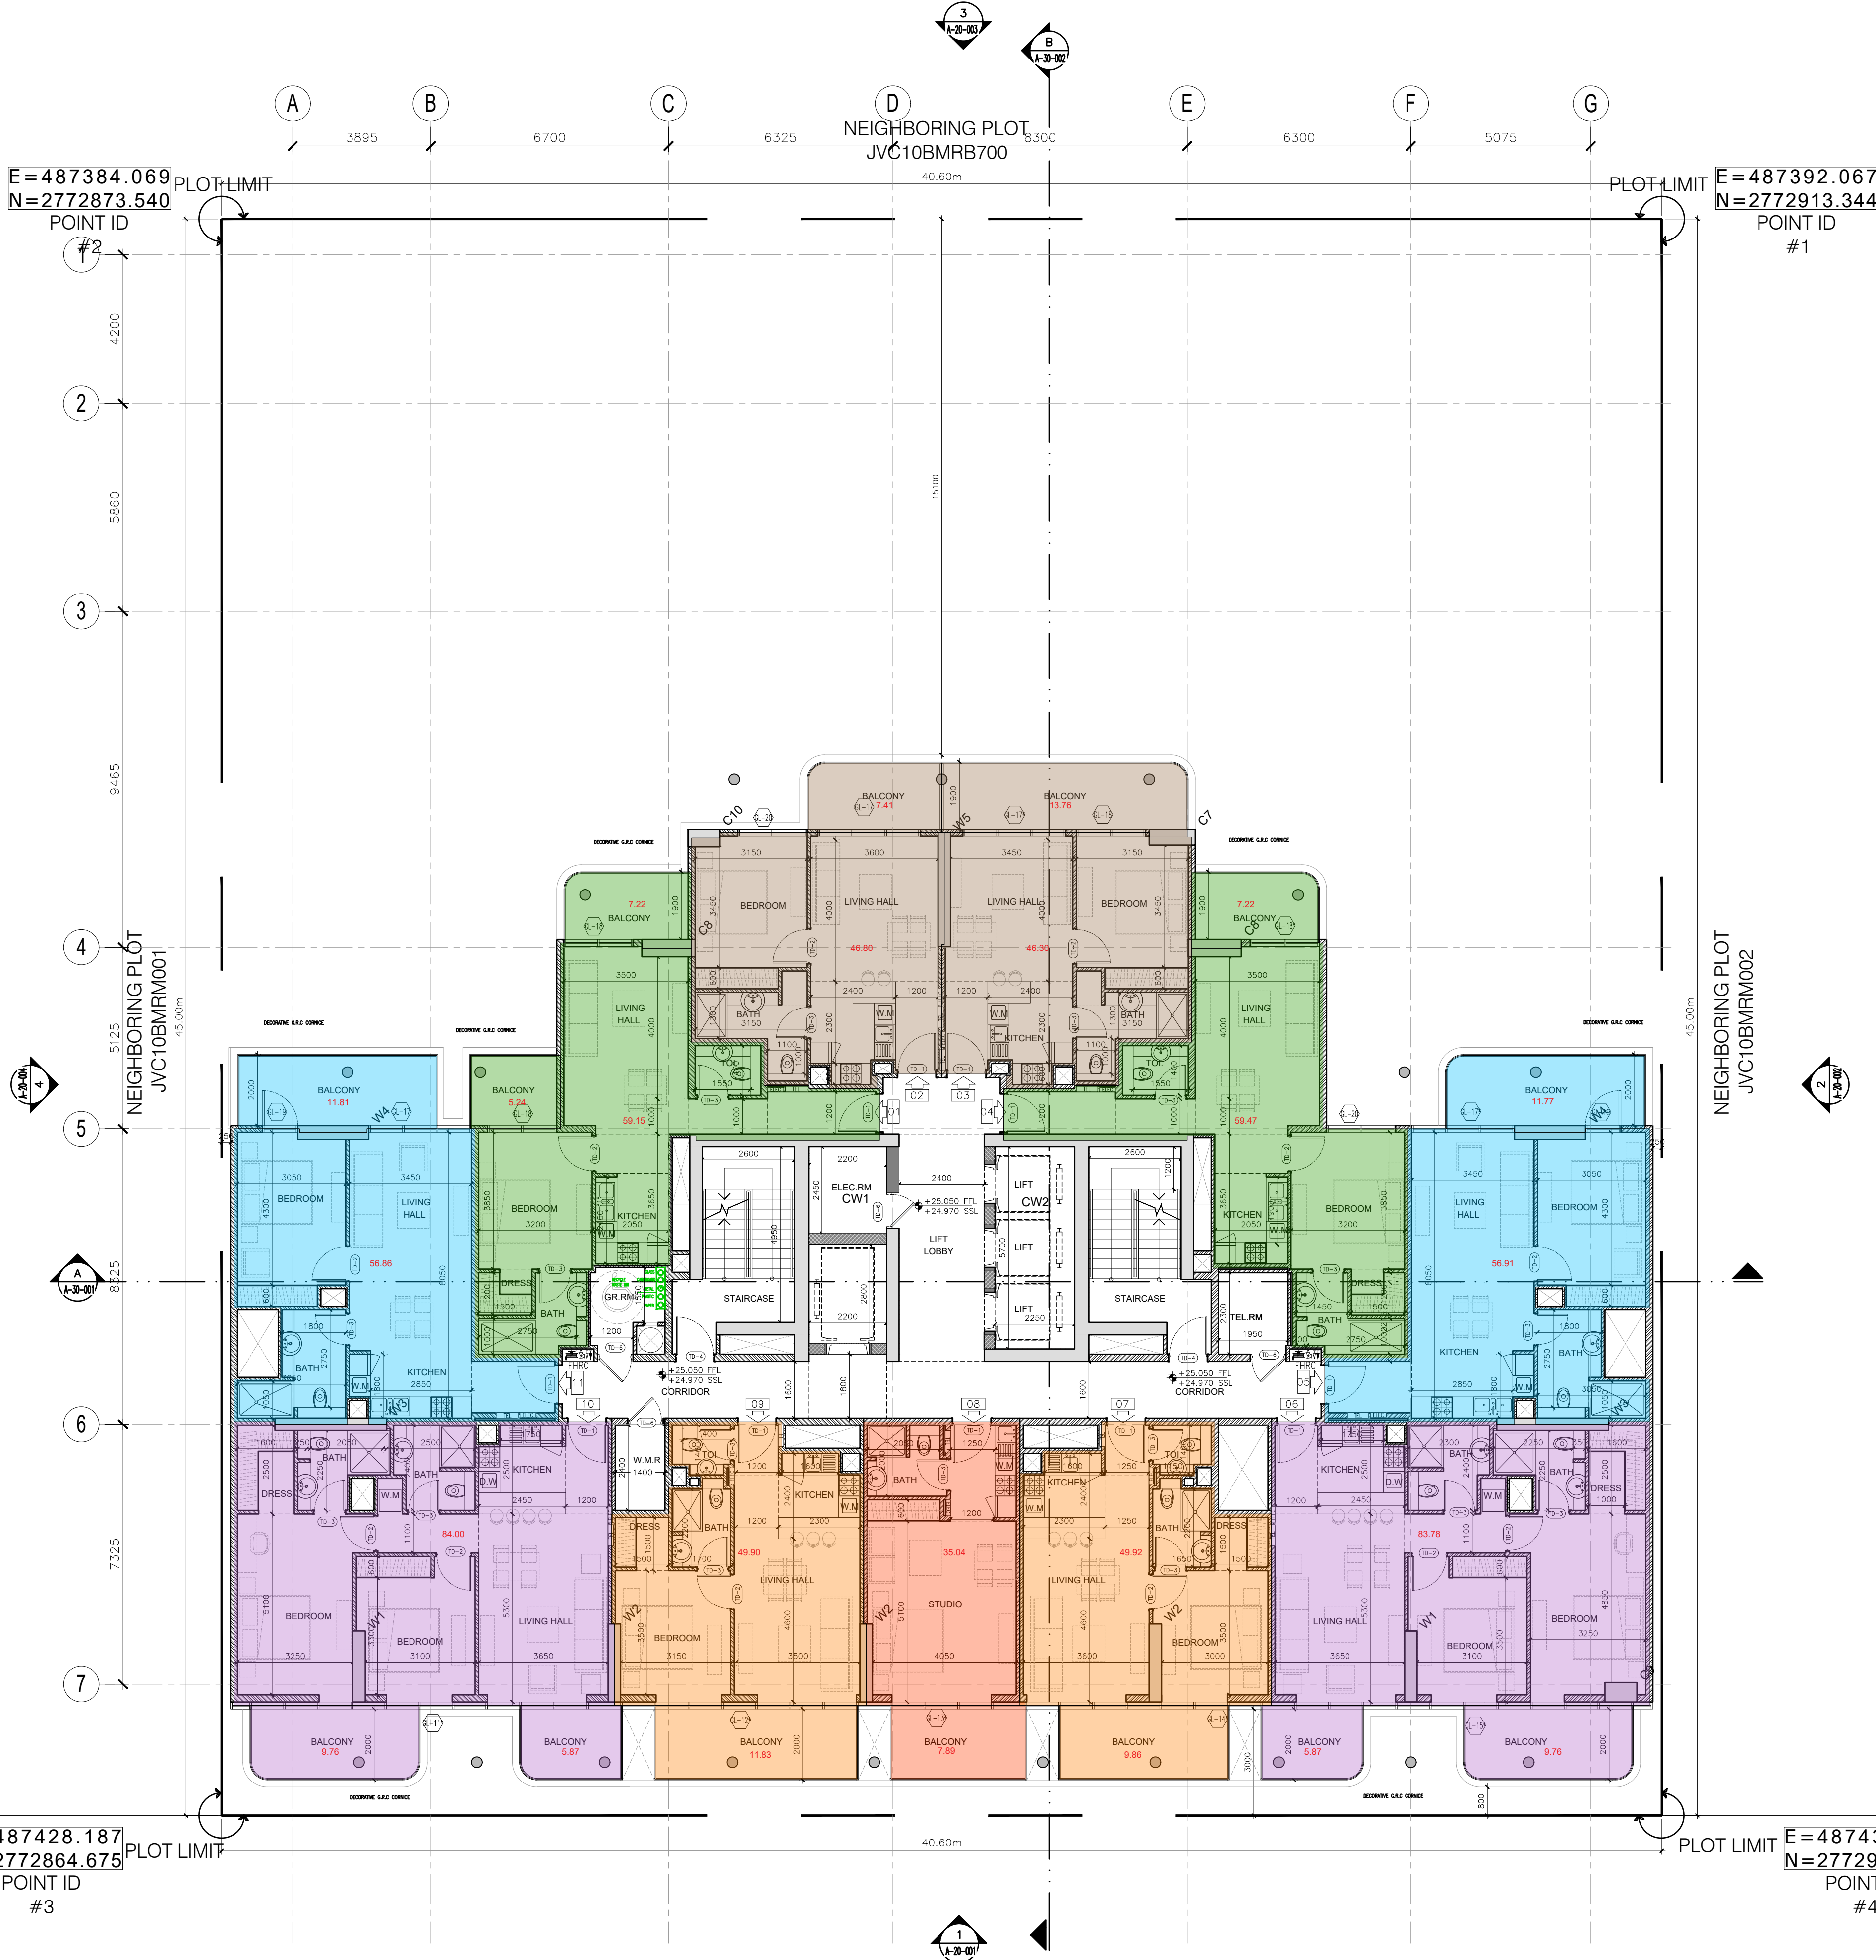

General Notes

- This drawing is the property of CVTEC Consulting Engineers; and is not to be reproduced or copied in whole or in part. It is only to be used for the project and site specially identified herein and is not to be used on any other project. It is to be returned upon request.
- Scales as stated hereon are valid on the original drawing, dimensions of which are 841x594mm these scales noted hereon are hereby changed by the ratio of the overall sheet dimensions of the print to the corresponding dimensions of the print corresponding dimensions of the original drawing.
- All drawings to be read in conjunction with the specifications, the bill of quantities and other relevant drawings.
- Drawings not to be scaled.

No.	Issue/Submission	Date
7		
6		
5		
4		
3		
2		
1		
No.	Revision	Date

Stage	CD	Concept Design
-------	----	----------------

Location	AL BARSHA SOUTH FOURTH-681	North
Plot No.	6816144	

Project Title	U.G+G+3P+19F+R RESIDENTIAL BUILDING / RETAIL AT GROUND
---------------	--


Client	Gold Assembly Investments L.L.C.
--------	----------------------------------

Consultant	CVTEC Consulting Engineers Ontario Tower, Business Bay, Podium 3, Office 01 P.O.Box 30409, Dubai, UAE Tel +971 4 442 5674 Fax +971 4 422 5675
------------	--

Developer	
-----------	--

Contractor	
------------	--

Drawing Title				
3RD FLOOR				
Scale	Drawn	Checked	Authorized	Size
N.T.S	GN	GK	GK	A1
Job No.	Drawing No.			Revision
23012				0

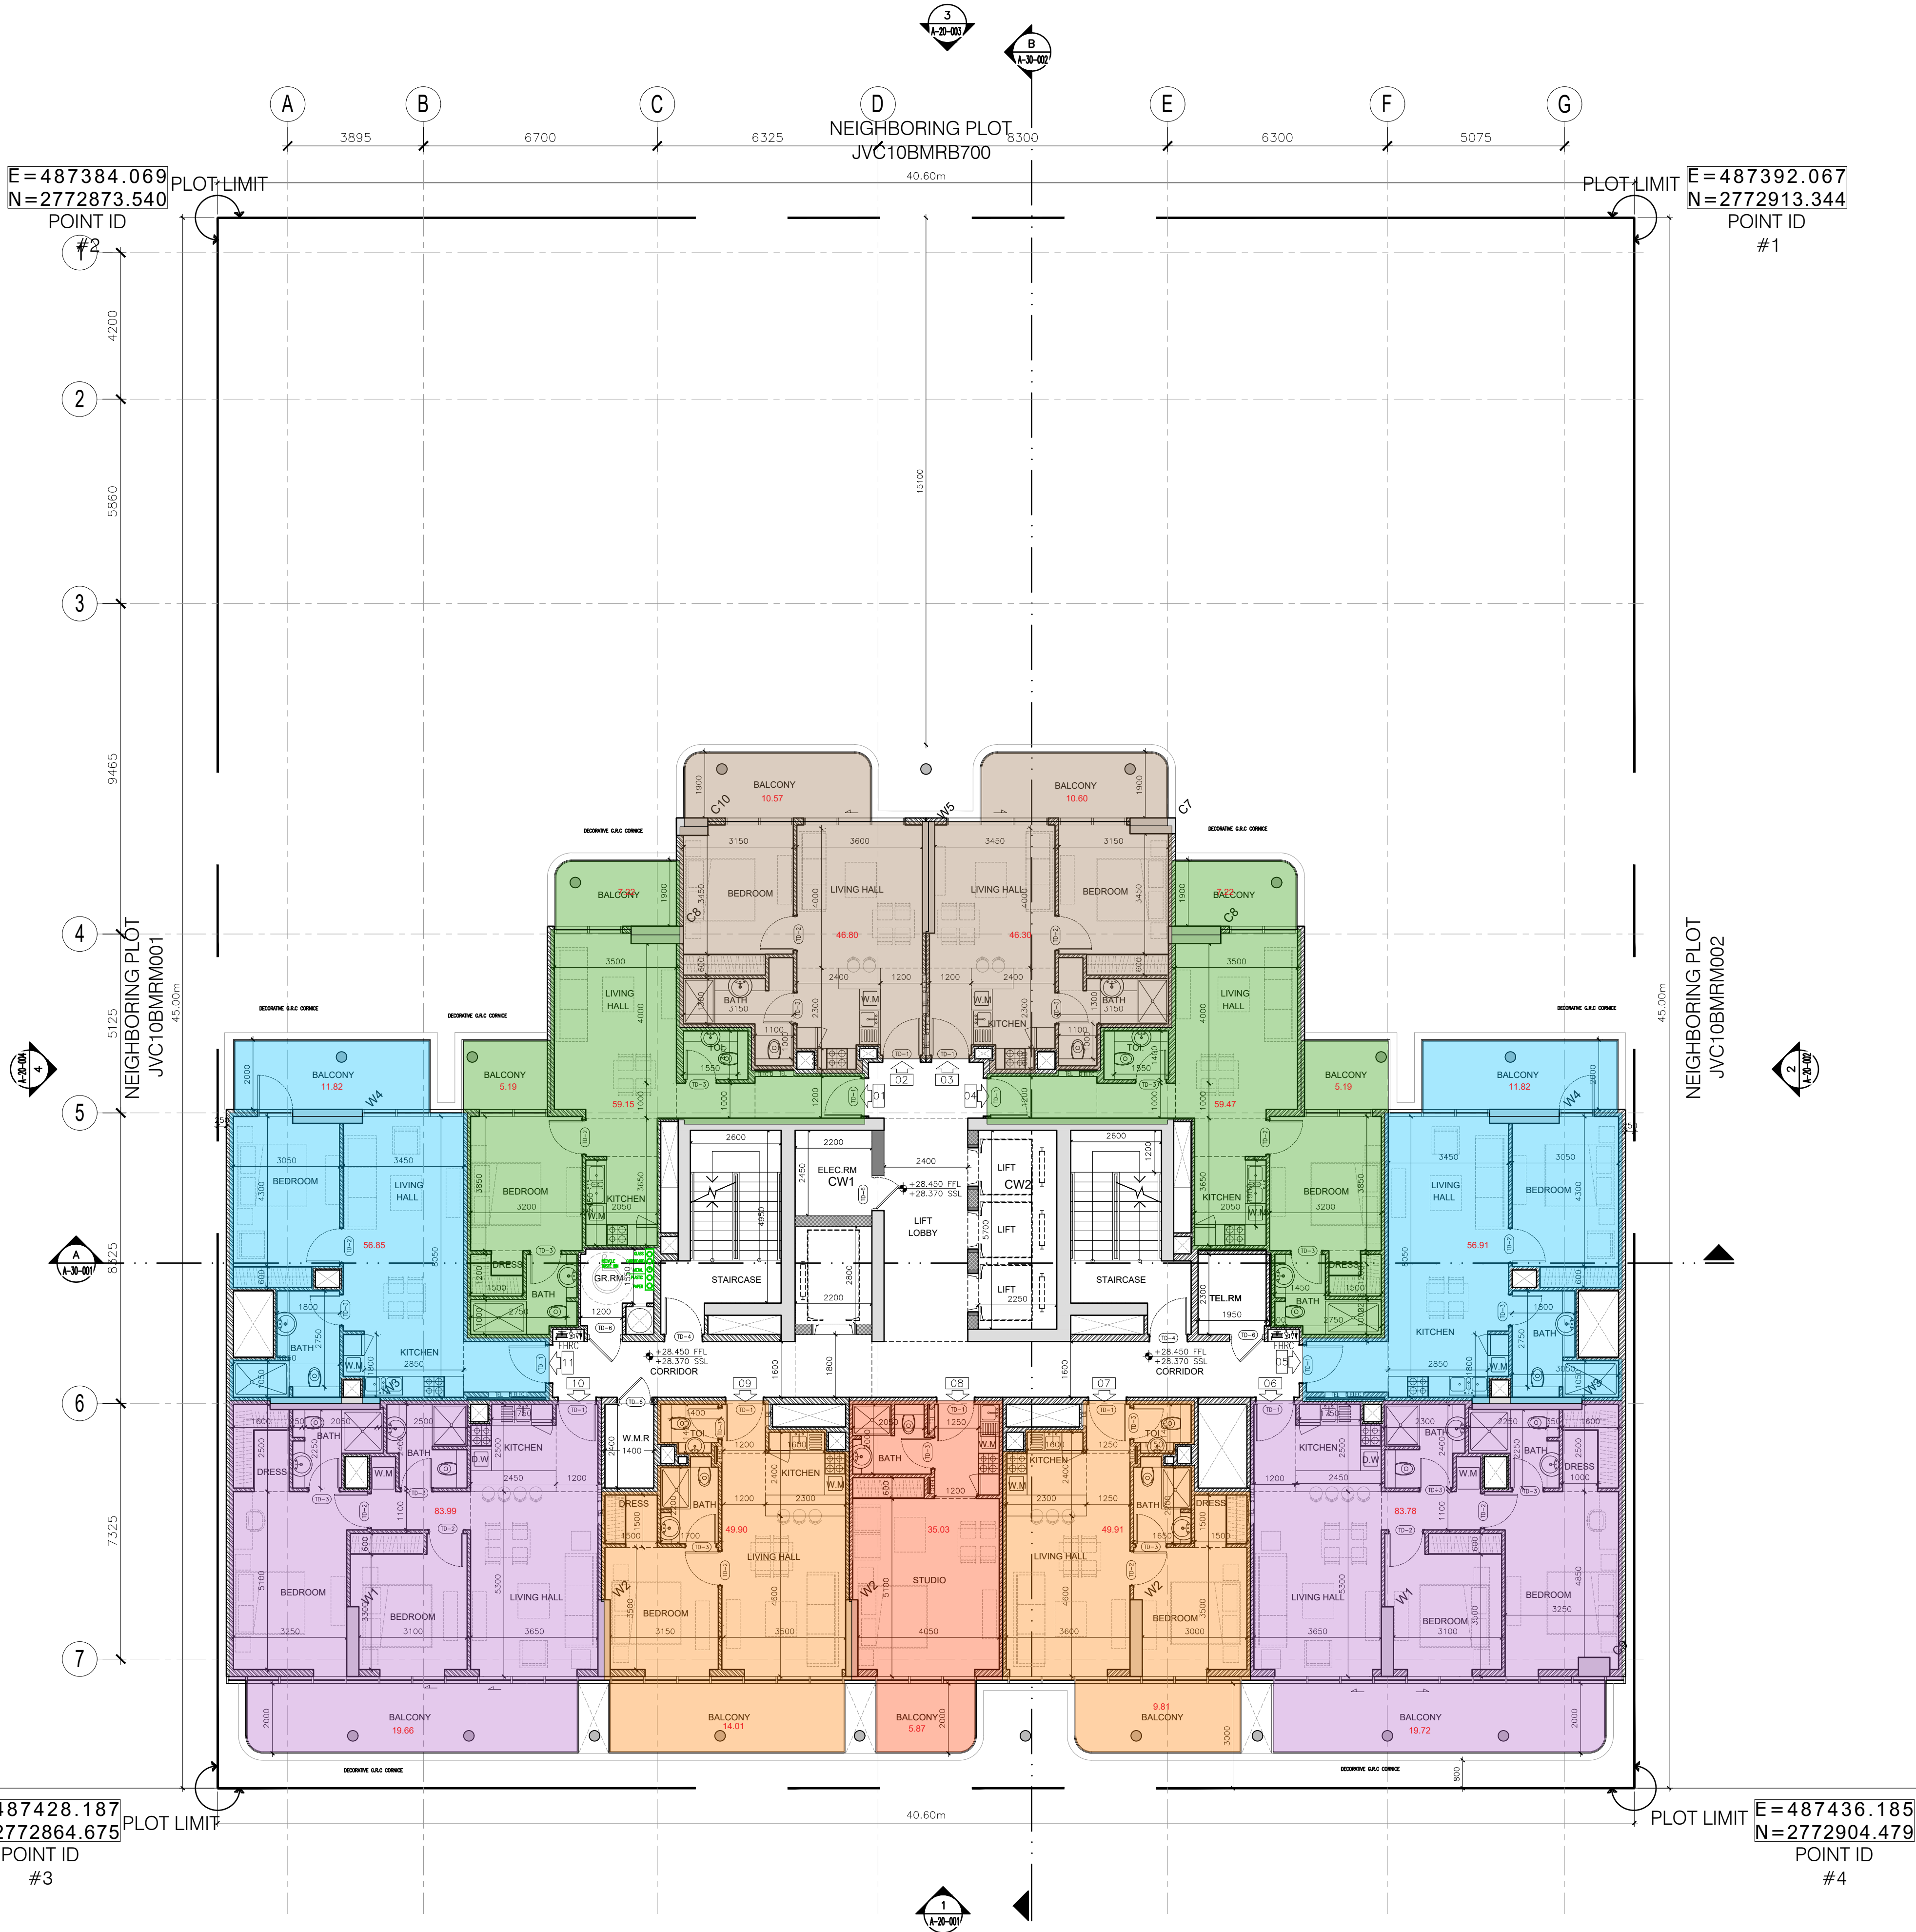

General Notes

- This drawing is the property of CVTEC Consulting Engineers; and is not to be reproduced or copied in whole or in part. It is only to be used for the project and site specially identified herein and is not to be used on any other project. It is to be returned upon request.
- Scales as stated hereon are valid on the original drawing, dimensions of which are 841x594mm these scales noted hereon are hereby changed by the ratio of the overall sheet dimensions of the print to the corresponding dimensions of the print corresponding dimensions of the original drawing.
- All drawings to be read in conjunction with the specifications, the bill of quantities and other relevant drawings.
- Drawings not to be scaled.

5		
4		
3		
2		
1		
No.	Issue/Submission	Date
7		
6		
5		
4		
3		
2		
1		
No.	Revision	Date

Stage **CD** Concept Design

Location AL BARSHA SOUTH FOURTH-681 North

Plot No. 6816144

Project Title

U.G+G+3P+19F+R RESIDENTIAL BUILDING / RETAIL AT GROUND

Client

Gold Assembly Investments L.L.C.

Consultant

CVTEC Consulting Engineers
Ontario Tower, Business Bay, Podium 3, Office 01
P.O.Box 30409, Dubai, UAE
Tel +971 4 442 5674 Fax +971 4 422 5675


Developer


Contractor

Drawing Title

4TH FLOOR

Scale	Drawn	Checked	Authorized	Size
N.T.S	GN	GK	GK	A1
Job No.	Drawing No.			Revision
23012				0

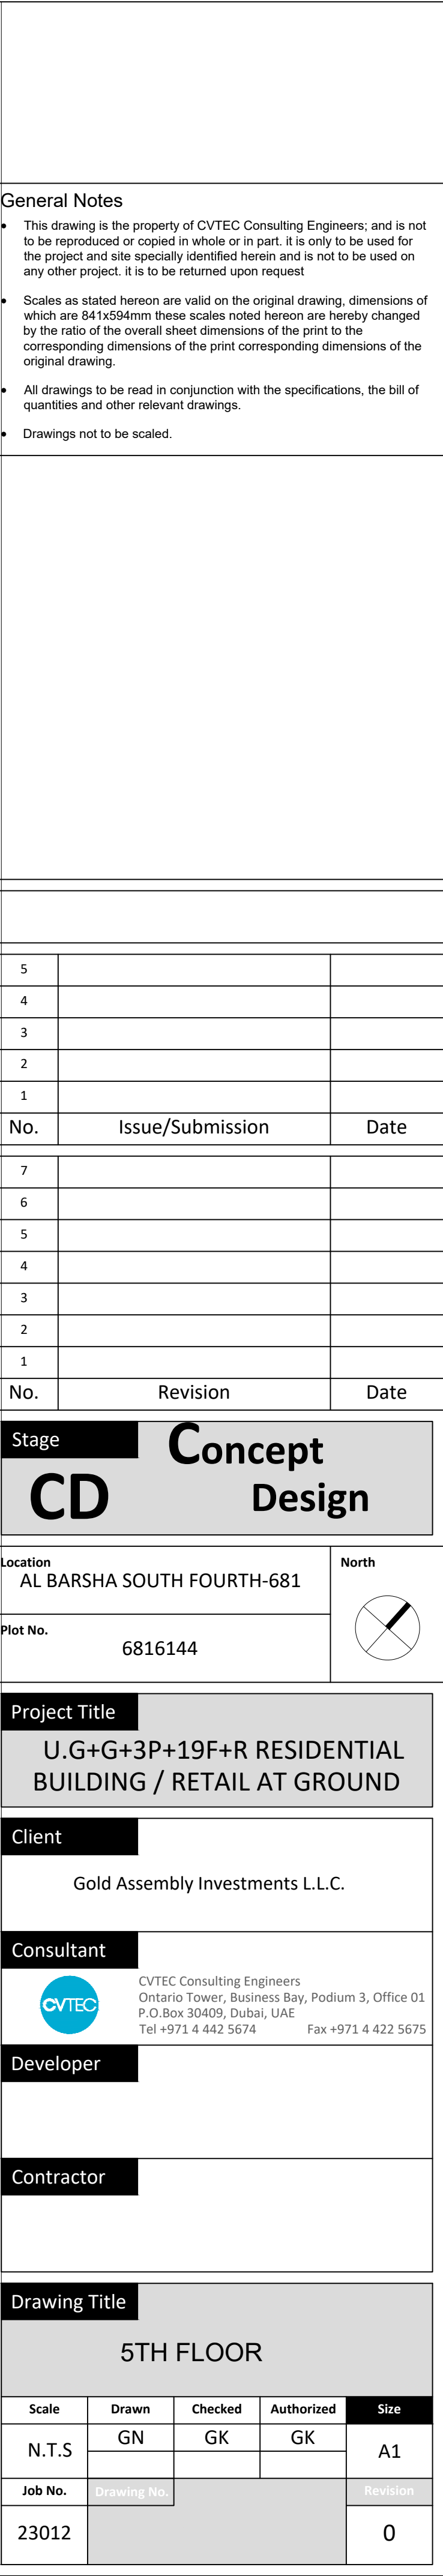

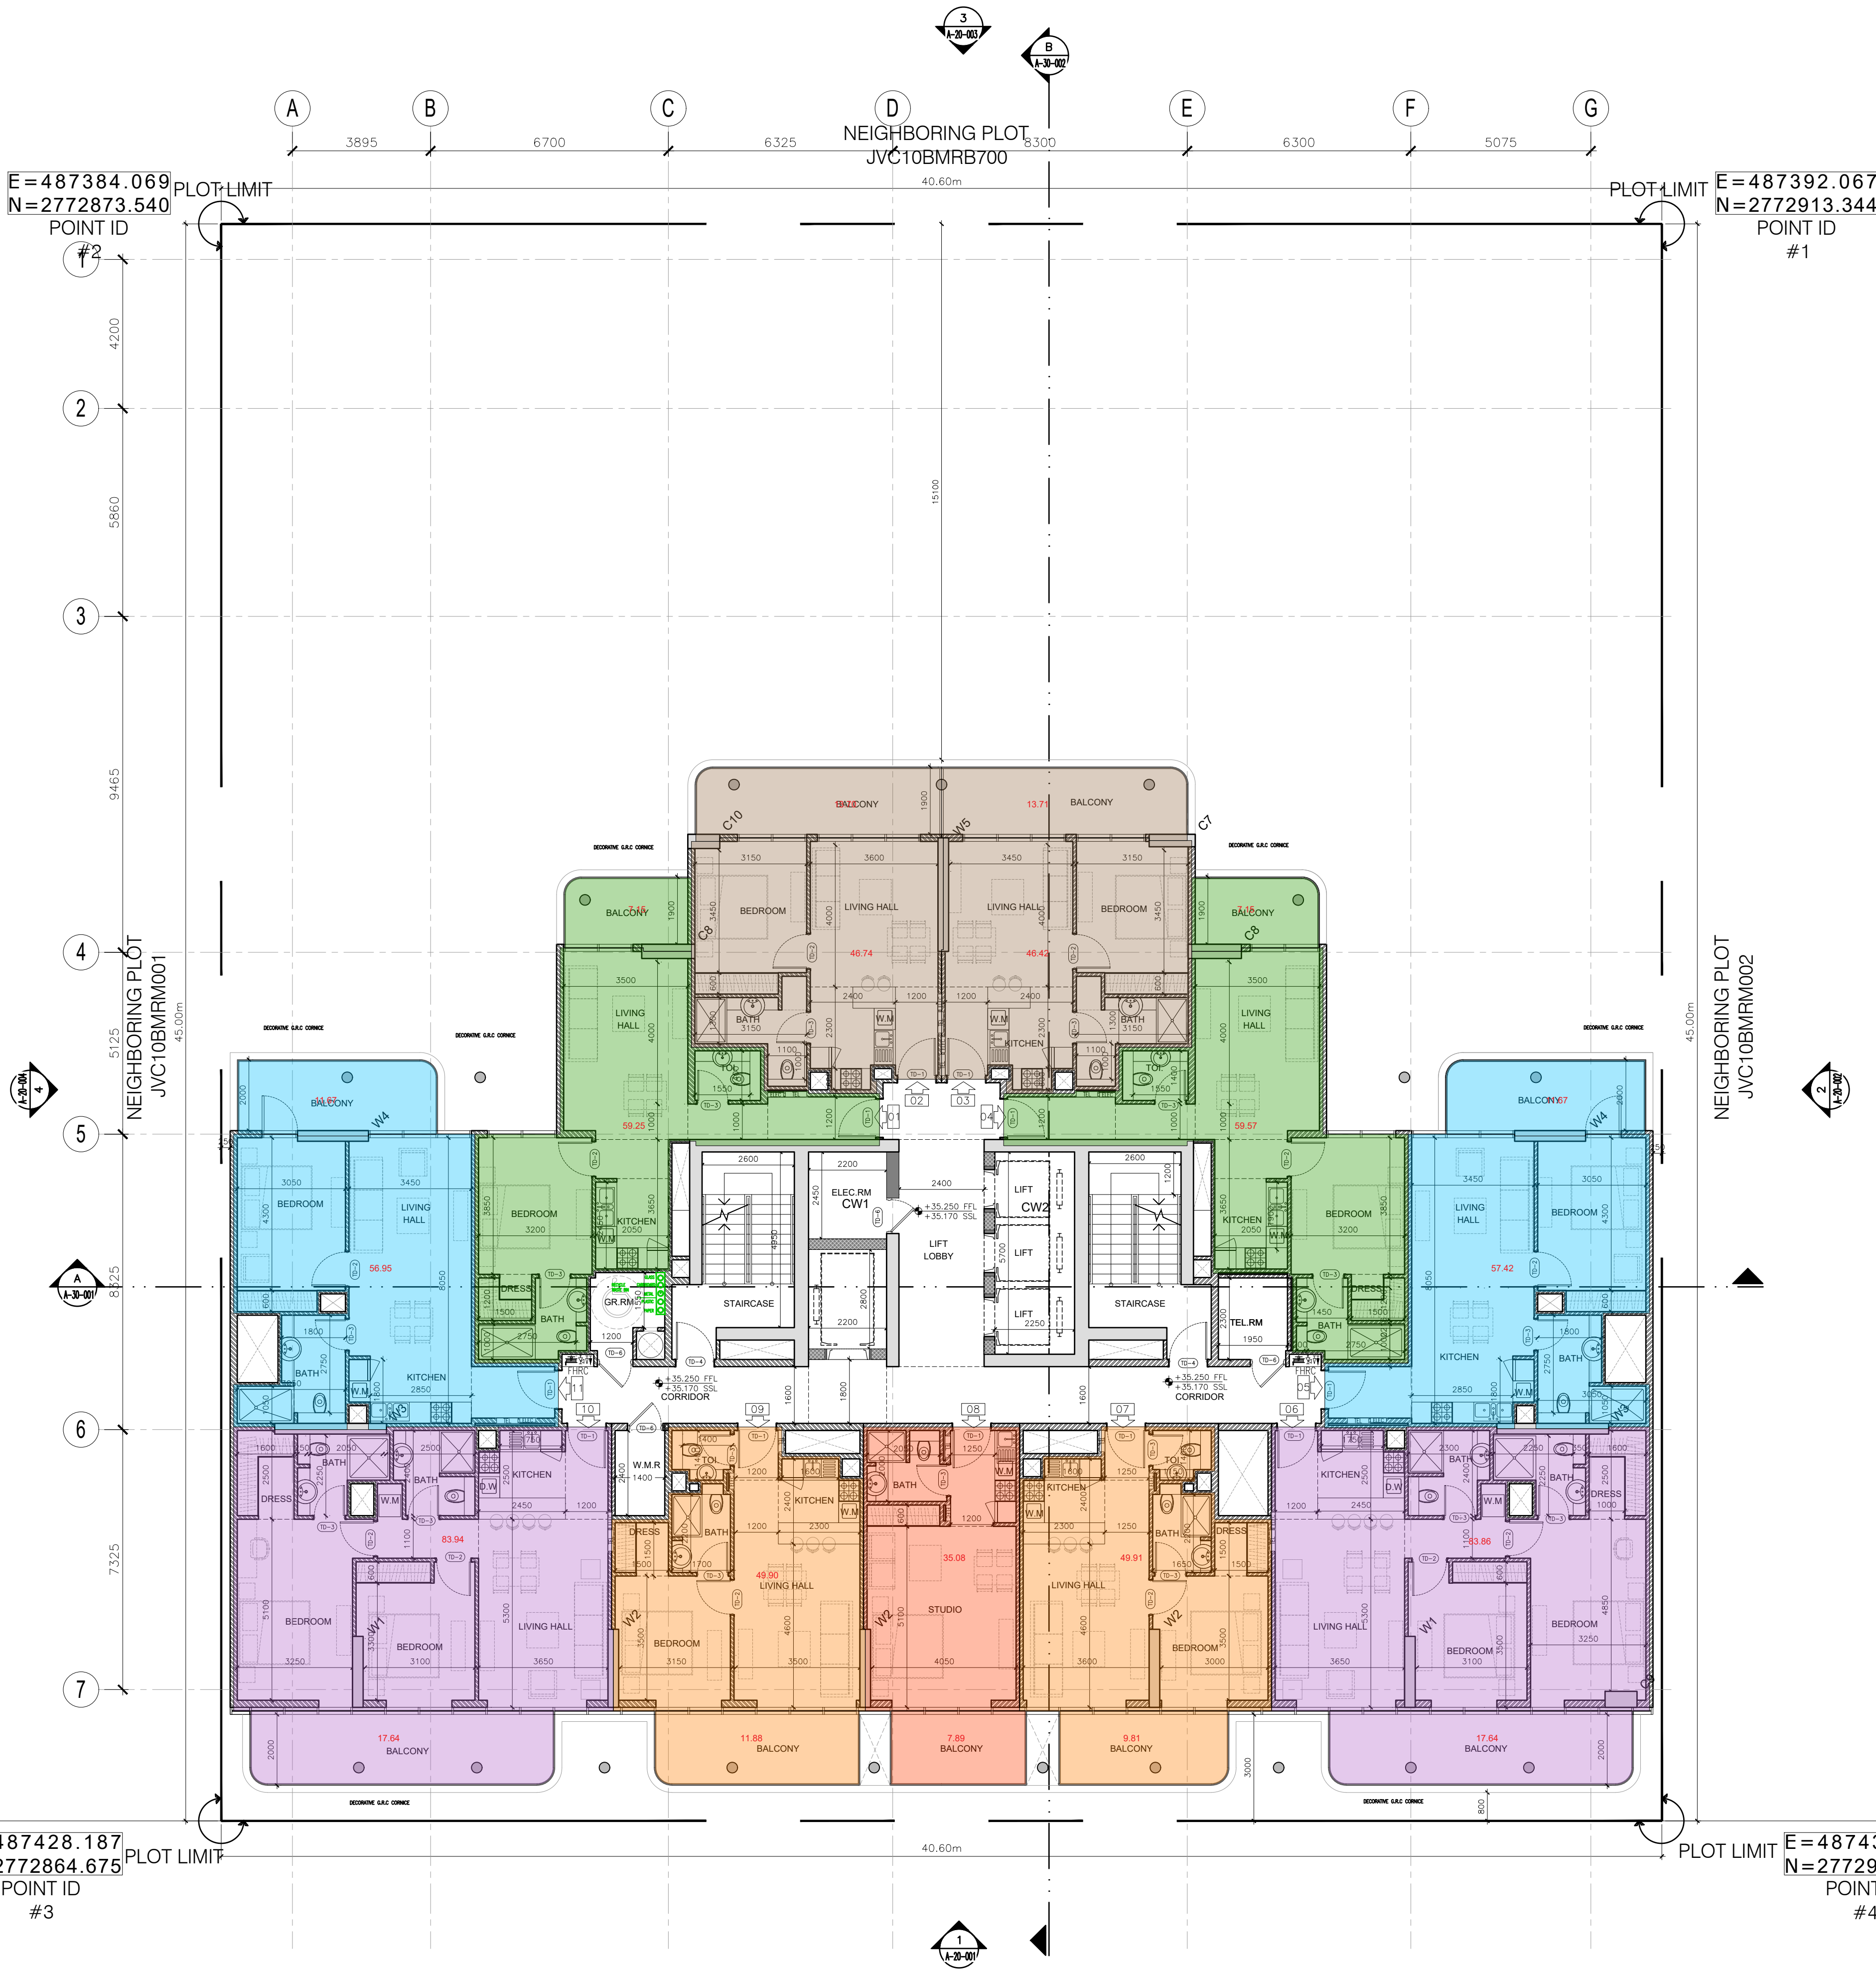

General Notes

- This drawing is the property of CVTEC Consulting Engineers; and is not to be reproduced or copied in whole or in part. It is only to be used for the project and site specially identified herein and is not to be used on any other project. It is to be returned upon request.
- Scales as stated hereon are valid on the original drawing, dimensions of which are 841x594mm these scales noted hereon are hereby changed by the ratio of the overall sheet dimensions of the print to the corresponding dimensions of the print corresponding dimensions of the original drawing.
- All drawings to be read in conjunction with the specifications, the bill of quantities and other relevant drawings.
- Drawings not to be scaled.

No.	Issue/Submission	Date
5		
4		
3		
2		
1		
No.	Revision	Date
7		
6		
5		
4		
3		
2		
1		

Stage	Concept Design
CD	Design

Location	AL BARSHA SOUTH FOURTH-681
Plot No.	6816144

Project Title	U.G+G+3P+19F+R RESIDENTIAL BUILDING / RETAIL AT GROUND
---------------	--

Client	Gold Assembly Investments L.L.C.
--------	----------------------------------


Consultant	CVTEC Consulting Engineers Ontario Tower, Business Bay, Podium 3, Office 01 P.O.Box 30409, Dubai, UAE Tel +971 4 442 5674 Fax +971 4 422 5675
------------	--

Developer	
Contractor	

Drawing Title

6TH FLOOR

Scale	Drawn	Checked	Authorized	Size
N.T.S	GN	GK	GK	A1
Job No.	Drawing No.			Revision
23012				0

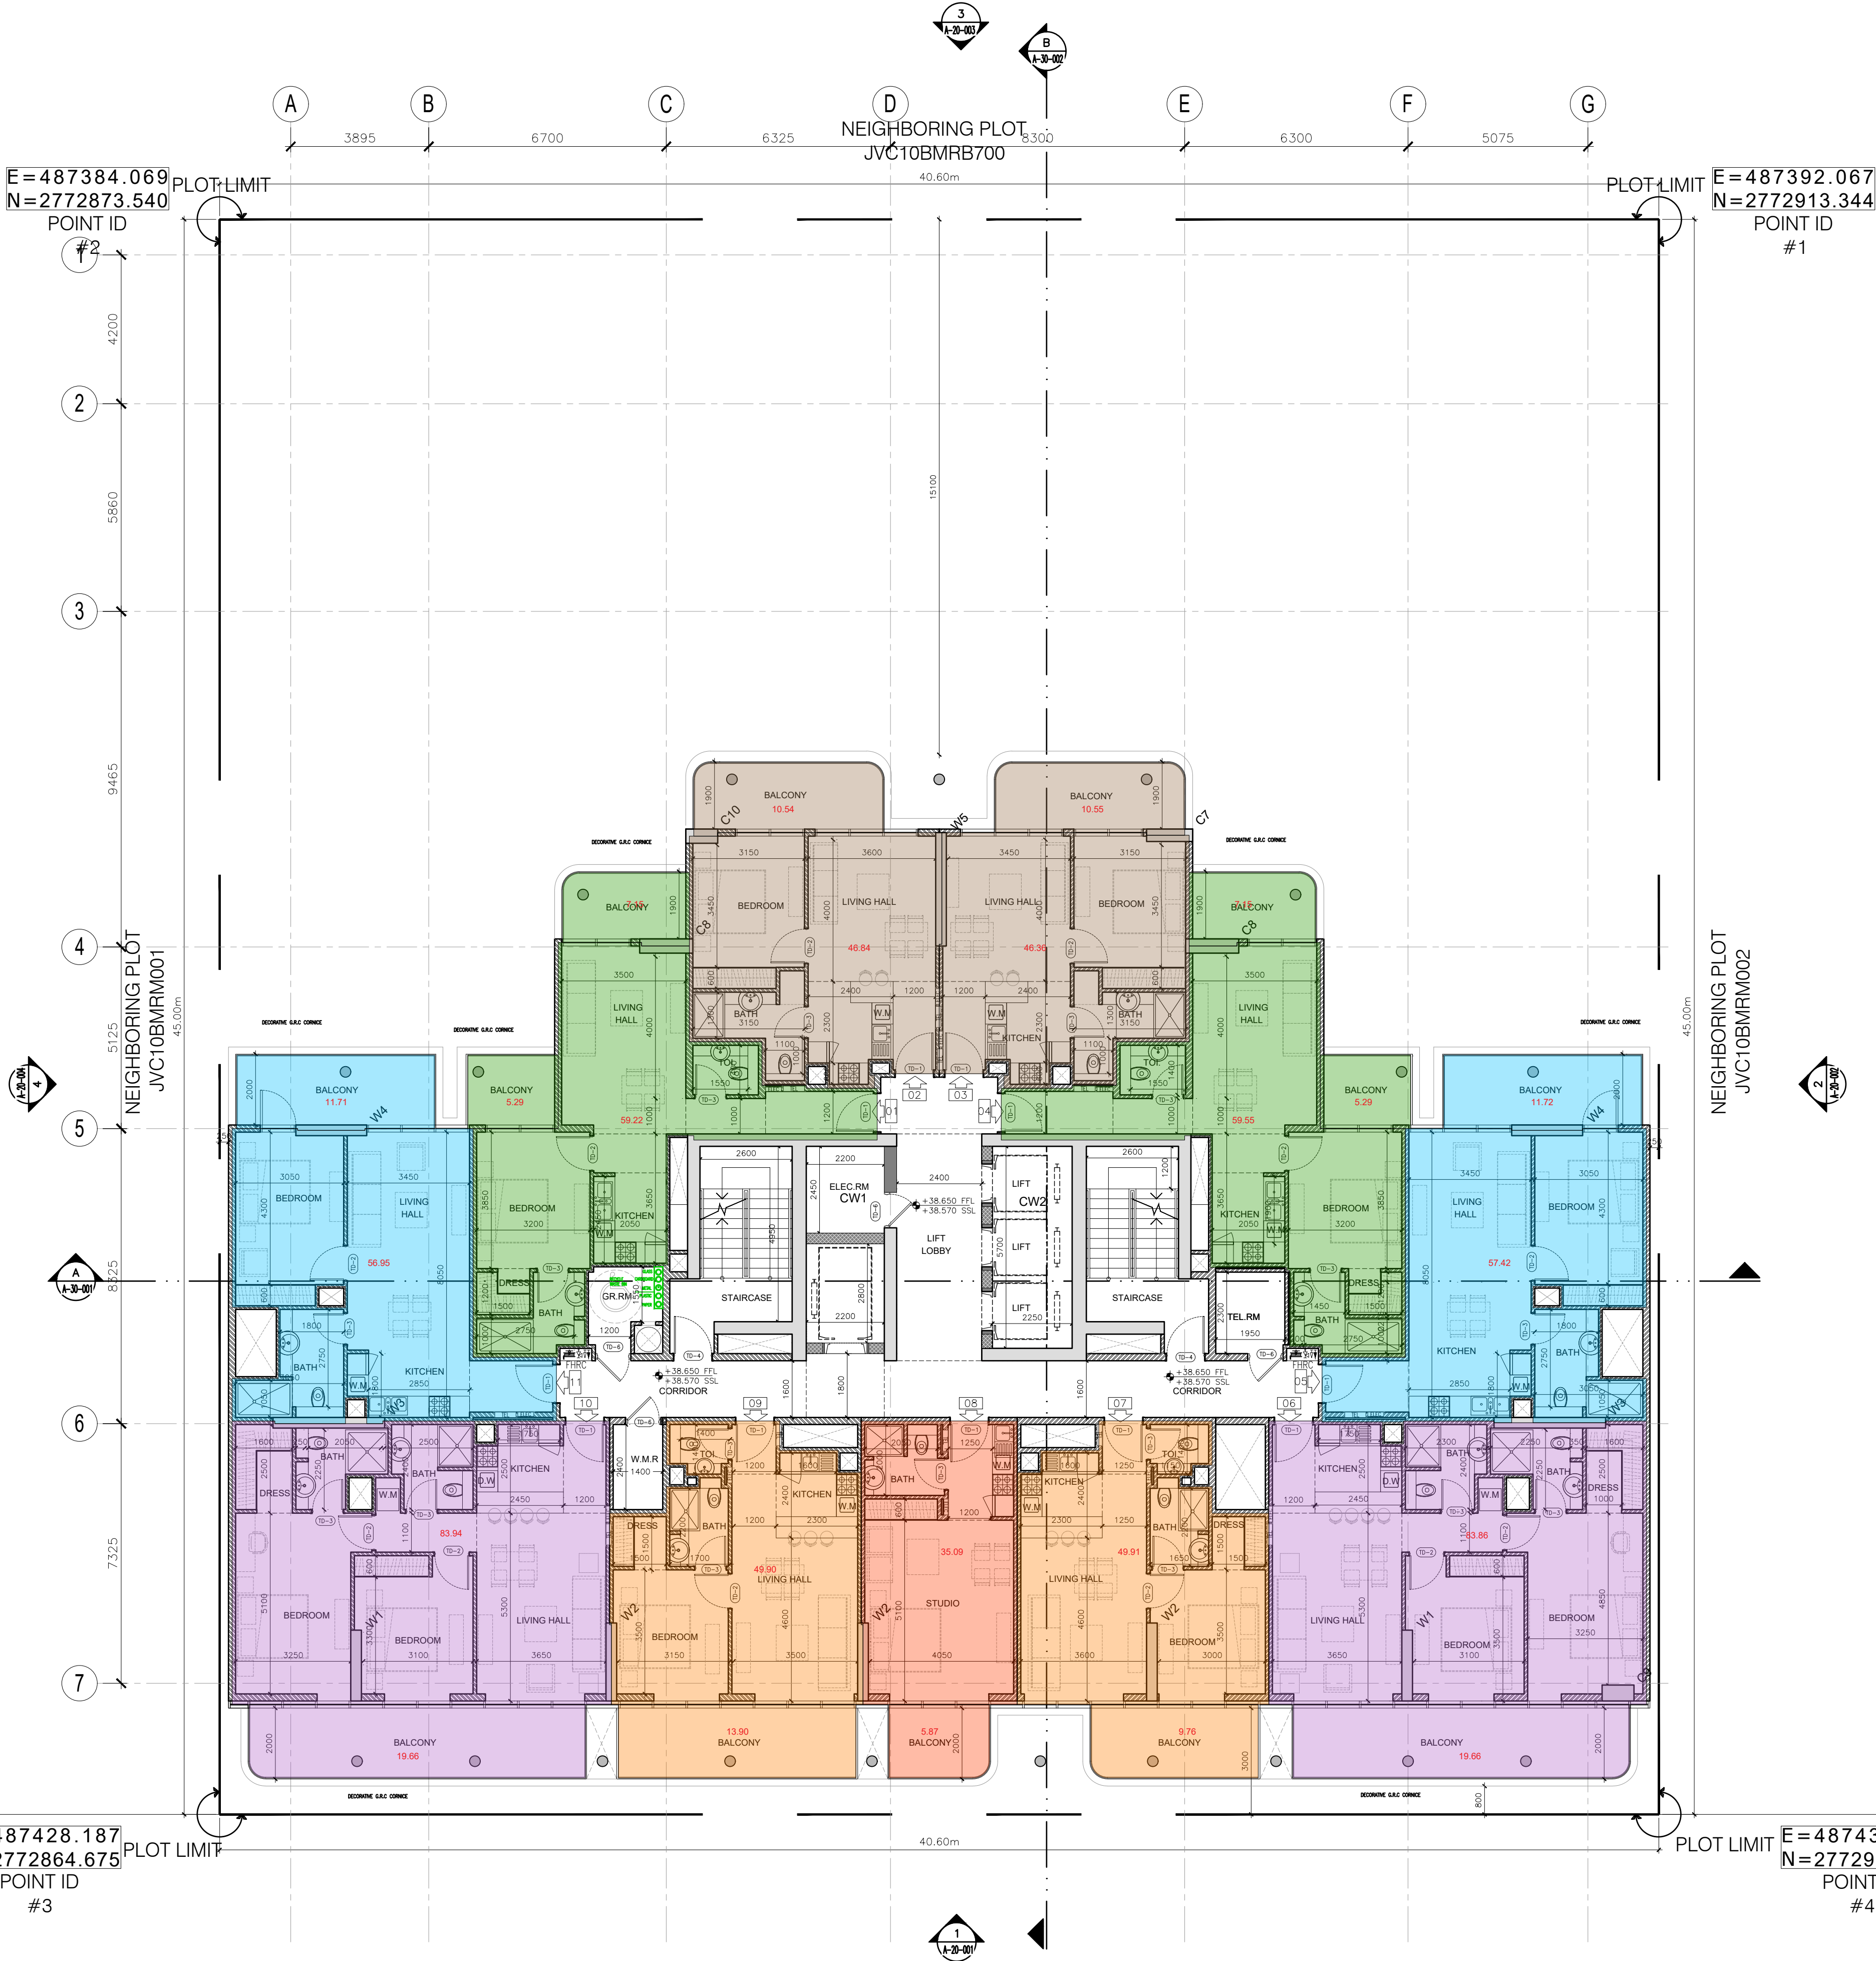

General Notes

- This drawing is the property of CVTEC Consulting Engineers; and is not to be reproduced or copied in whole or in part. It is only to be used for the project and site specially identified herein and is not to be used on any other project. It is to be returned upon request.
- Scales as stated hereon are valid on the original drawing, dimensions of which are 841x594mm these scales noted hereon are hereby changed by the ratio of the overall sheet dimensions of the print to the corresponding dimensions of the print corresponding dimensions of the original drawing.
- All drawings to be read in conjunction with the specifications, the bill of quantities and other relevant drawings.
- Drawings not to be scaled.

No.	Issue/Submission	Date
5		
4		
3		
2		
1		
No.	Revision	Date
7		
6		
5		
4		
3		
2		
1		

Stage	CD	Concept Design
-------	----	----------------

Location	AL BARSHA SOUTH FOURTH-681	North
Plot No.	6816144	

Project Title	U.G+G+3P+19F+R RESIDENTIAL BUILDING / RETAIL AT GROUND
---------------	--

Client	Gold Assembly Investments L.L.C.
--------	----------------------------------

Consultant	CVTEC Consulting Engineers Ontario Tower, Business Bay, Podium 3, Office 01 P.O.Box 30409, Dubai, UAE Tel +971 4 442 5674 Fax +971 4 422 5675
------------	--


Developer	
-----------	--

Contractor	
------------	--

Drawing Title

7TH FLOOR

Scale	Drawn	Checked	Authorized	Size
N.T.S	GN	GK	GK	A1
Job No.	Drawing No.			Revision
23012				0

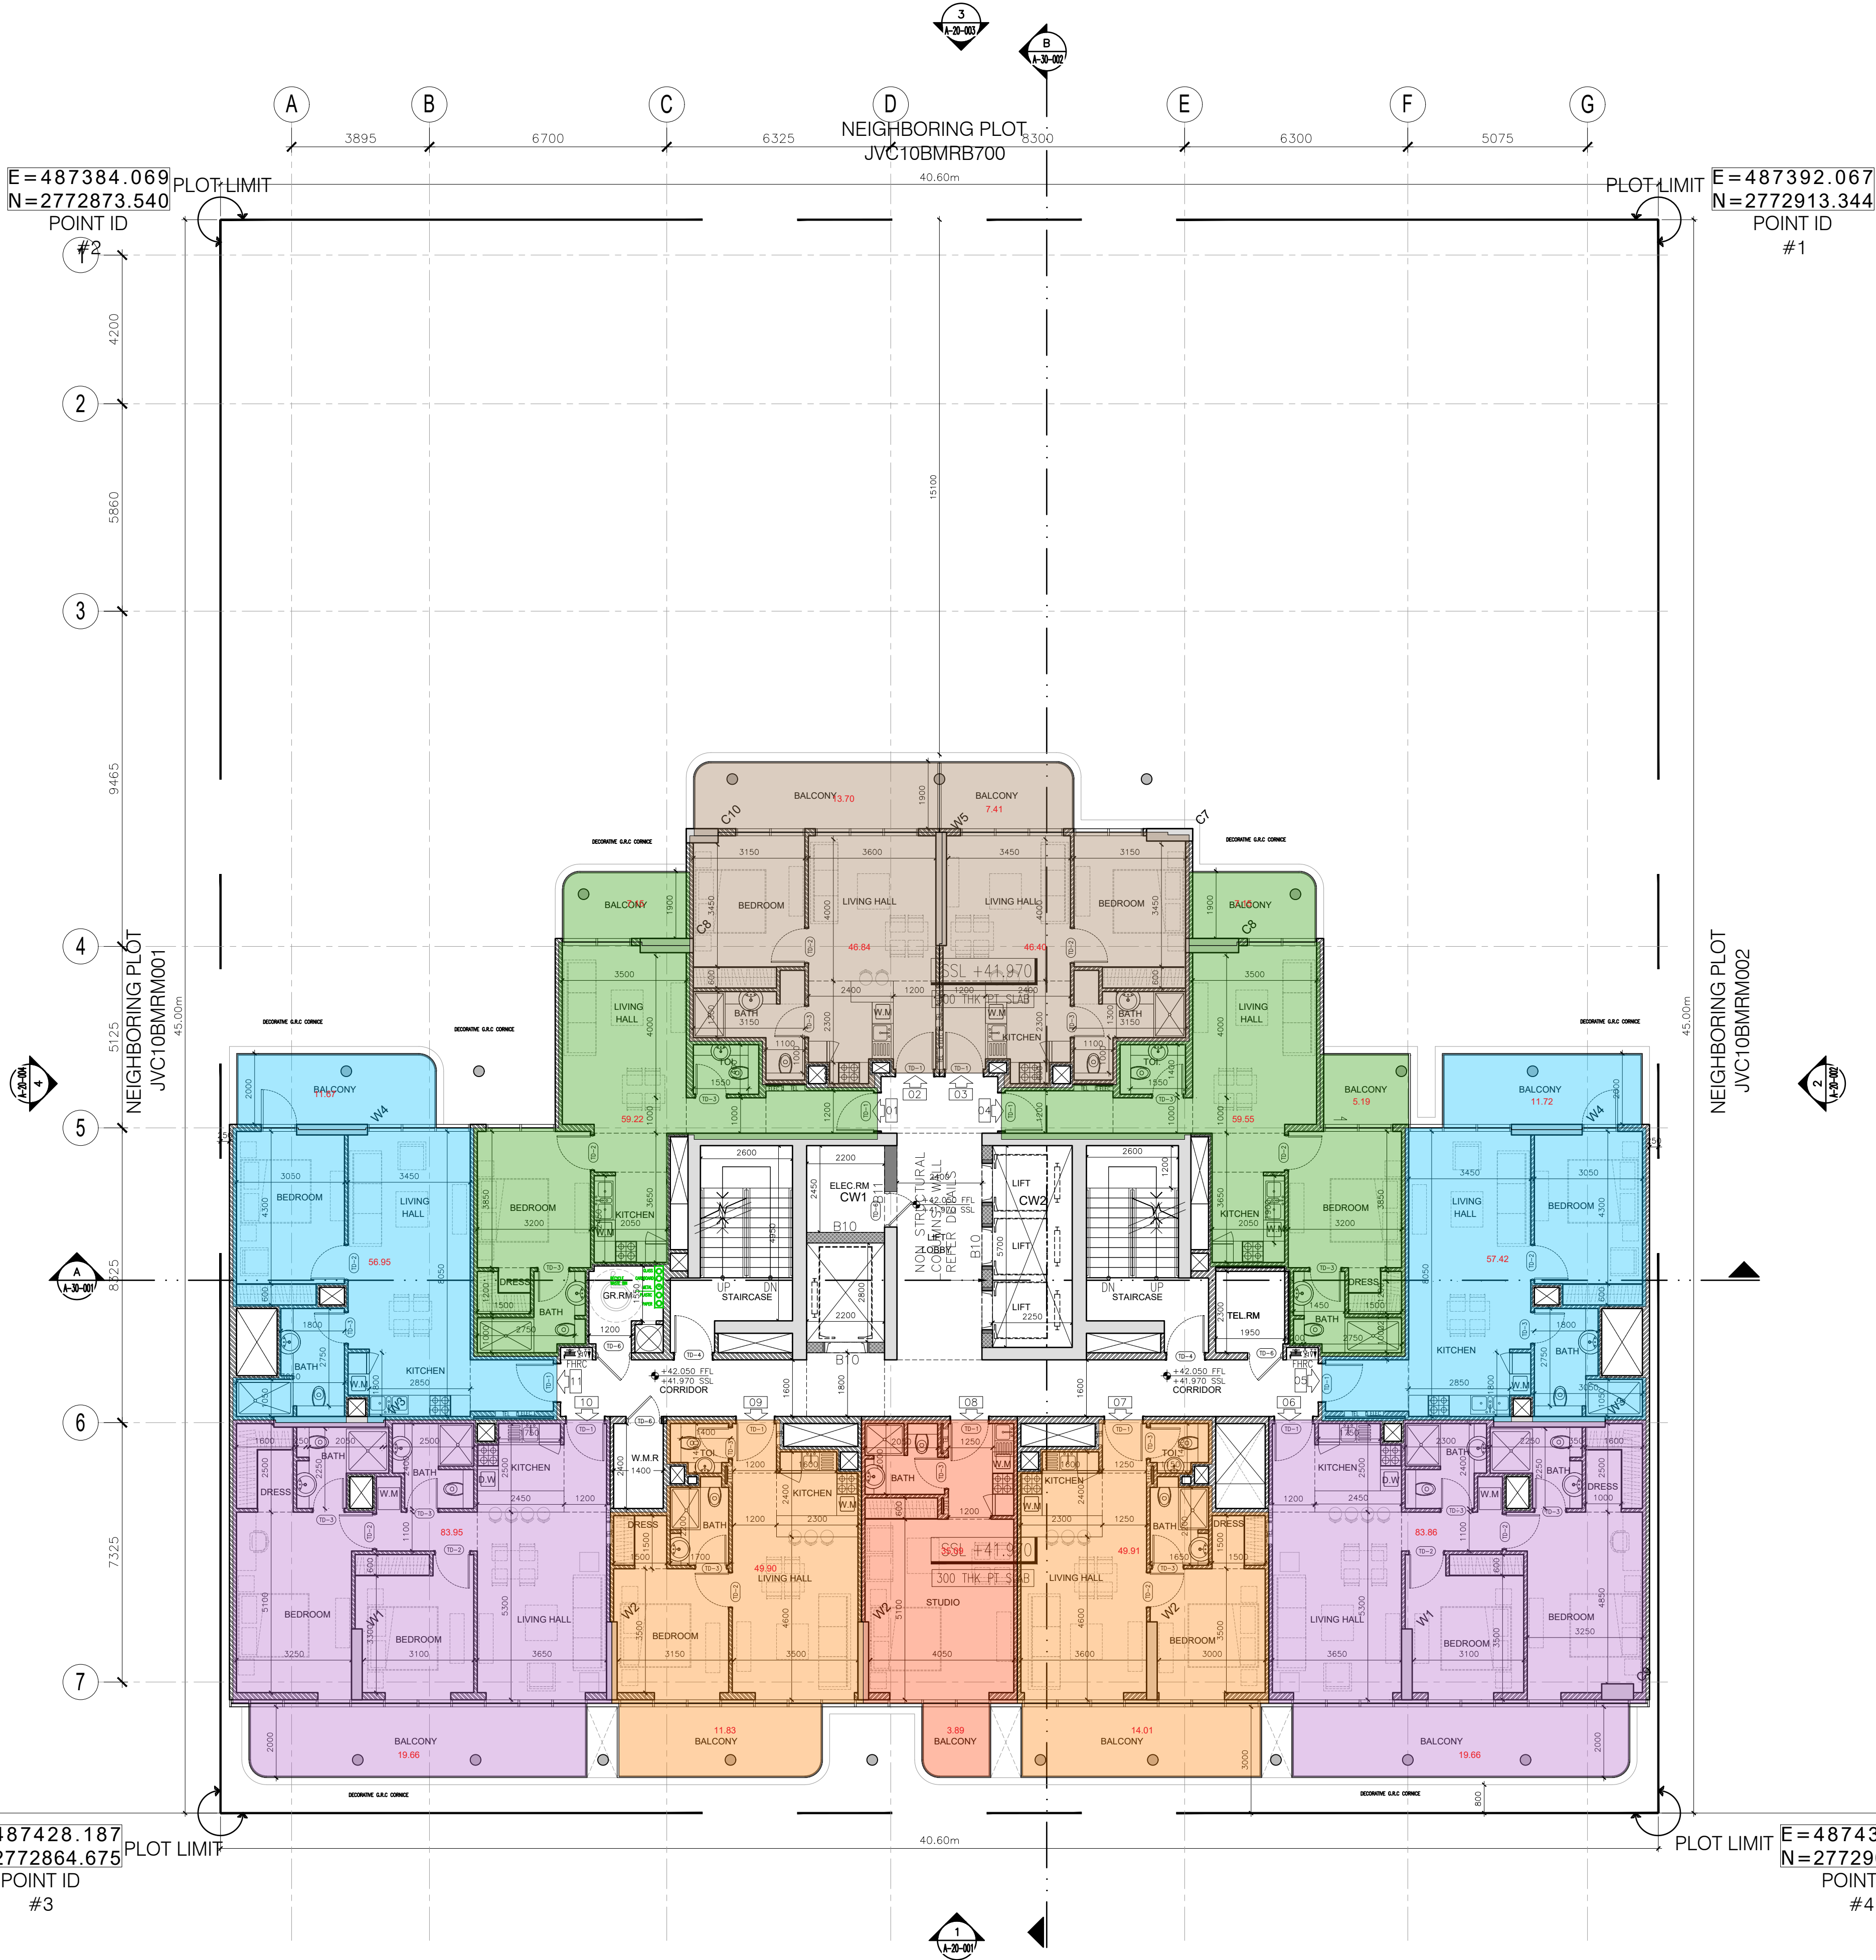

- General Notes**
- This drawing is the property of CVTEC Consulting Engineers; and is not to be reproduced or copied in whole or in part. It is only to be used for the project and site specially identified herein and is not to be used on any other project. It is to be returned upon request.
 - Scales as stated hereon are valid on the original drawing, dimensions of which are 841x594mm these scales noted hereon are hereby changed by the ratio of the overall sheet dimensions of the print to the corresponding dimensions of the print corresponding dimensions of the original drawing.
 - All drawings to be read in conjunction with the specifications, the bill of quantities and other relevant drawings.
 - Drawings not to be scaled.

5		
4		
3		
2		
1		
No.	Issue/Submission	Date
7		
6		
5		
4		
3		
2		
1		
No.	Revision	Date

Stage **CD** **Concept Design**

Location AL BARSHA SOUTH FOURTH-681 **North**

Plot No. 6816144

Project Title
U.G+G+3P+19F+R RESIDENTIAL BUILDING / RETAIL AT GROUND


Client
Gold Assembly Investments L.L.C.

Consultant
CVTEC Consulting Engineers
Ontario Tower, Business Bay, Podium 3, Office 01
P.O.Box 30409, Dubai, UAE
Tel +971 4 442 5674 Fax +971 4 422 5675

Developer

Contractor

Drawing Title				
8TH FLOOR				
Scale	Drawn	Checked	Authorized	Size
N.T.S	GN	GK	GK	A1
Job No.	Drawing No.			Revision
23012				0

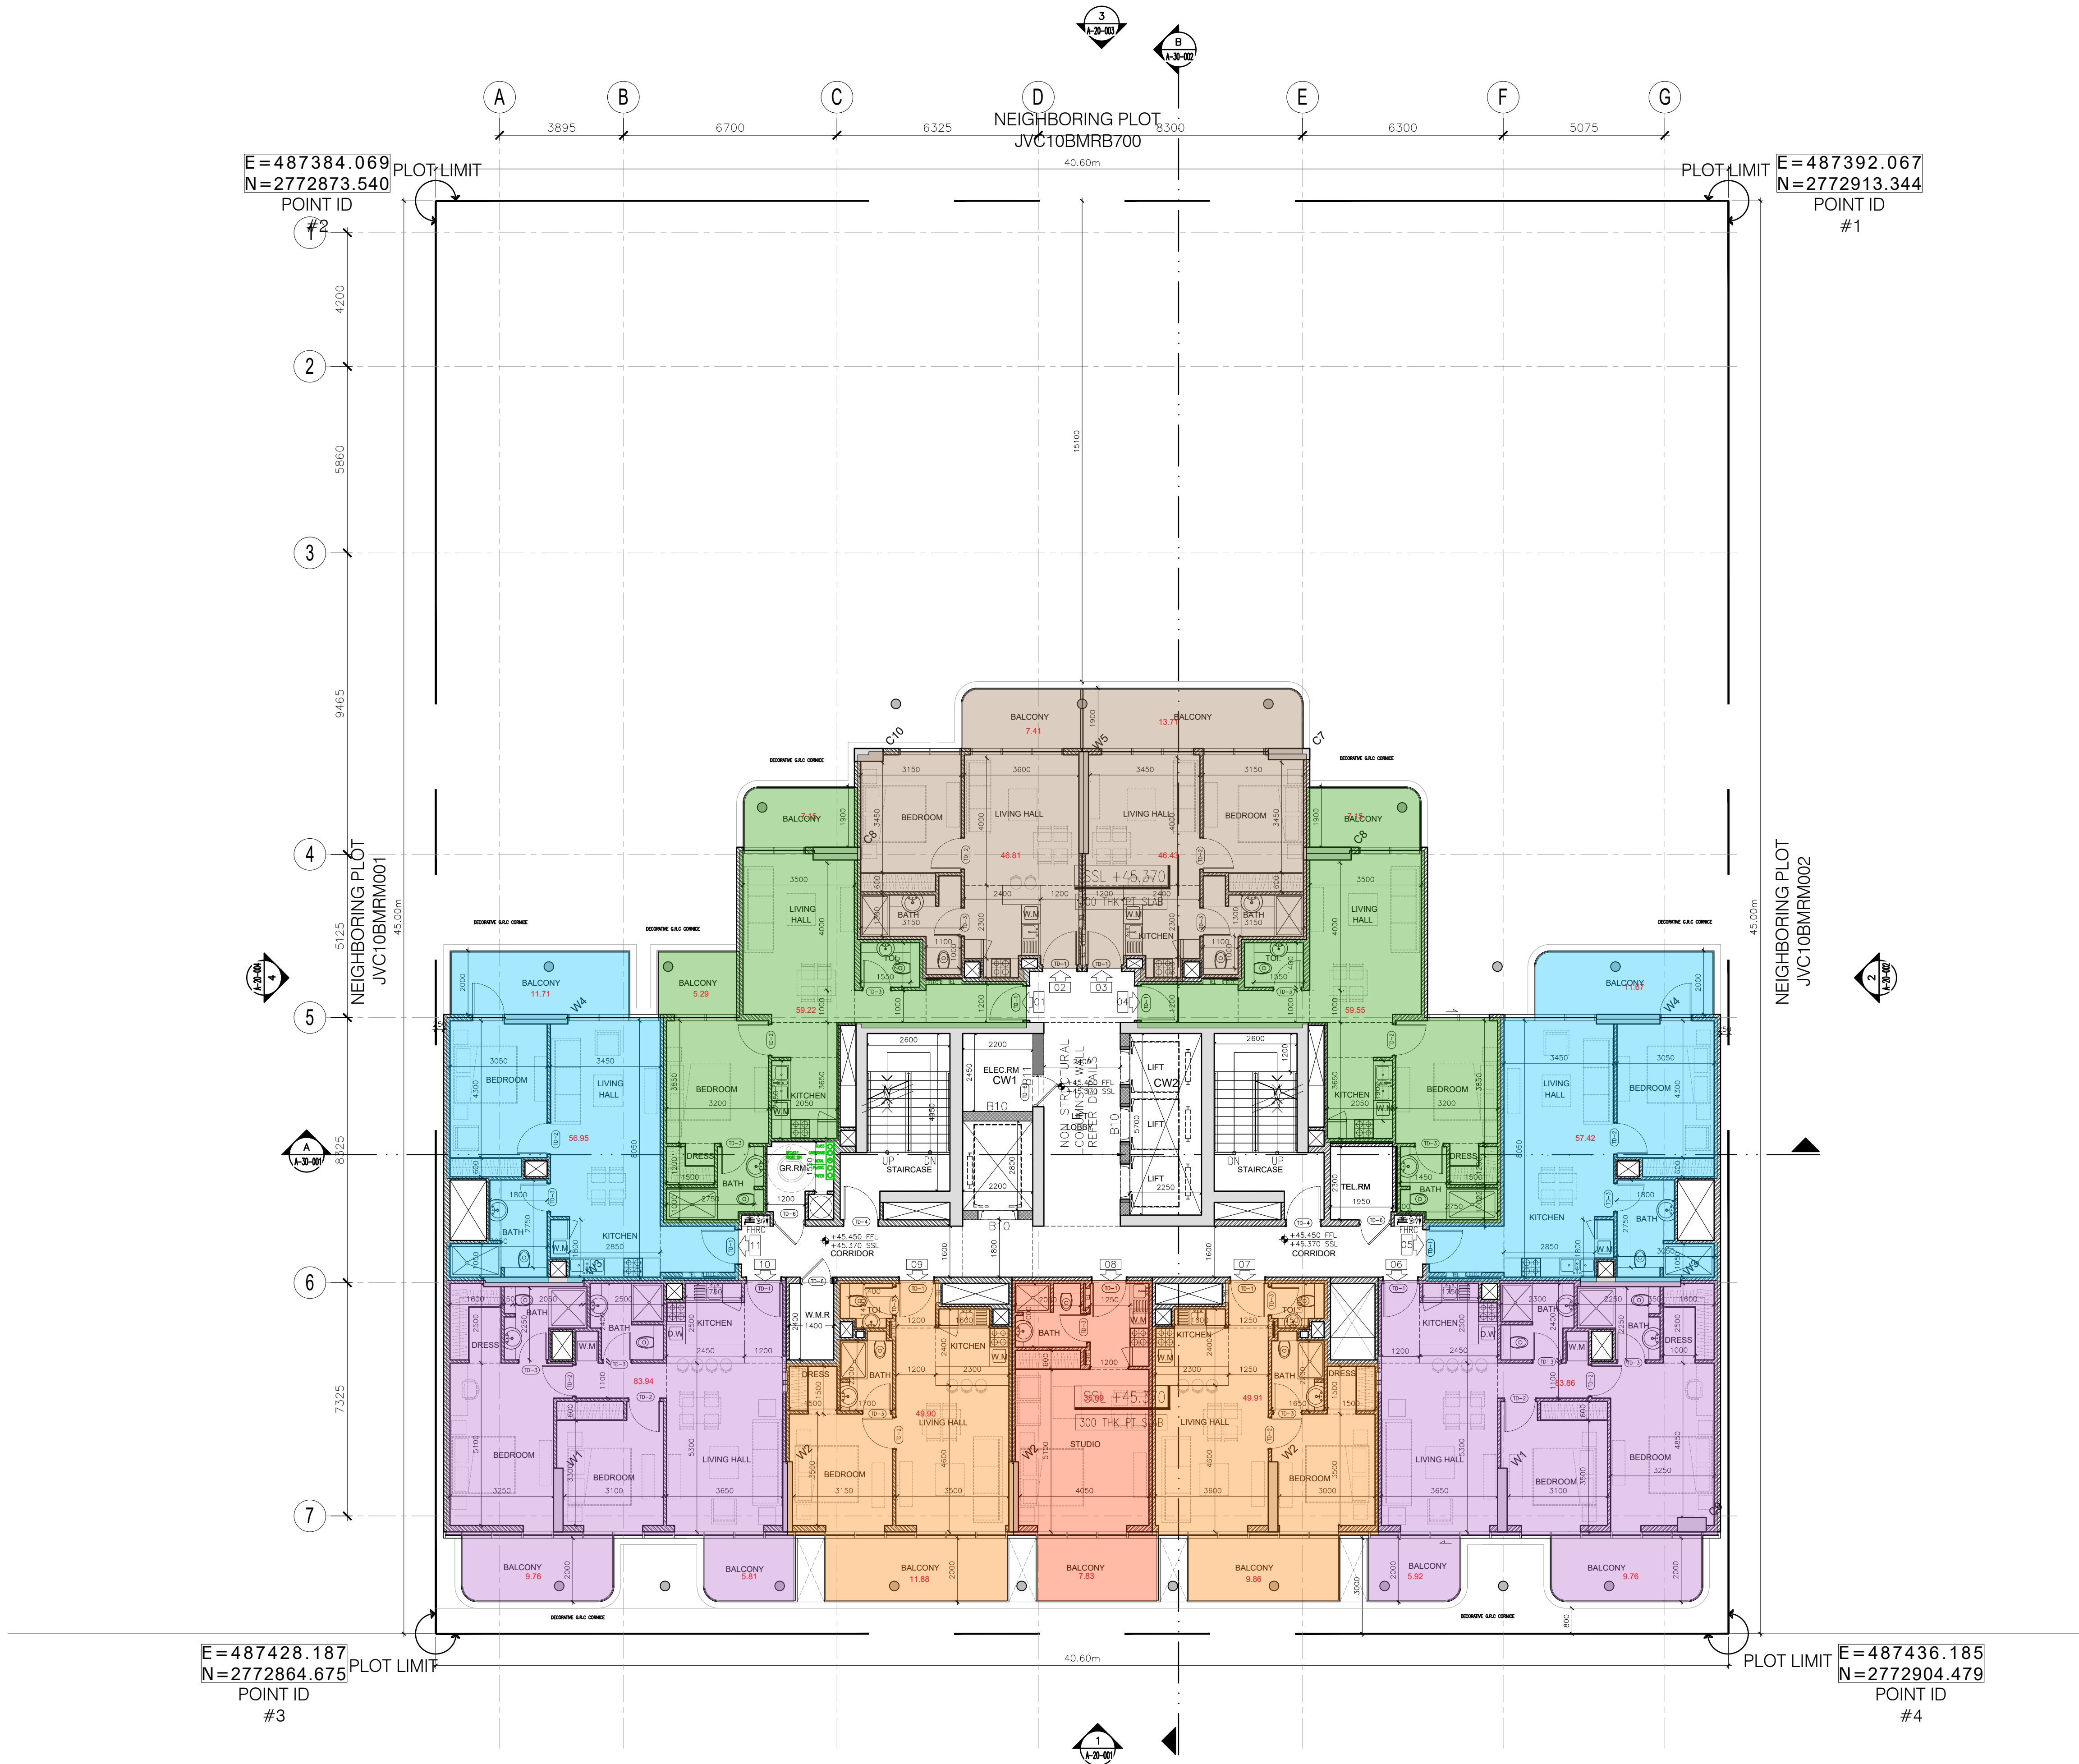

General Notes

- This drawing is the property of CVTEC Consulting Engineers; and is not to be reproduced or copied in whole or in part. It is only to be used for the project and site specially identified herein and is not to be used on any other project. It is to be returned upon request.
- Scales as stated hereon are valid on the original drawing, dimensions of which are 841x594mm these scales noted hereon are hereby changed by the ratio of the overall sheet dimensions of the print to the corresponding dimensions of the print corresponding dimensions of the original drawing.
- All drawings to be read in conjunction with the specifications, the bill of quantities and other relevant drawings.
- Drawings not to be scaled.

5		
4		
3		
2		
1		
No.	Issue/Submission	Date
7		
6		
5		
4		
3		
2		
1		
No.	Revision	Date

Stage	CD	Concept Design
-------	----	----------------

Location	AL BARSHA SOUTH FOURTH-681	North
Plot No.	6816144	

Project Title	U.G+G+3P+19F+R RESIDENTIAL BUILDING / RETAIL AT GROUND
---------------	--

Client	Gold Assembly Investments L.L.C.
--------	----------------------------------

Consultant	CVTEC Consulting Engineers Ontario Tower, Business Bay, Podium 3, Office 01 P.O.Box 30409, Dubai, UAE Tel +971 4 442 5674 Fax +971 4 422 5675
------------	--

Developer	
Contractor	

Drawing Title

9TH FLOOR

Scale	Drawn	Checked	Authorized	Size
N.T.S	GN	GK	GK	A1
Job No.	Drawing No.			Revision
23012				0



General Notes

- This drawing is the property of CVTEC Consulting Engineers; and is not to be reproduced or copied in whole or in part. It is only to be used for the project and site specially identified herein and is not to be used on any other project. It is to be returned upon request
- Scales as stated hereon are valid on the original drawing, dimensions of which are 841x594mm these scales noted hereon are hereby changed by the ratio of the overall sheet dimensions of the print to the corresponding dimensions of the print corresponding dimensions of the original drawing.
- All drawings to be read in conjunction with the specifications, the bill of quantities and other relevant drawings.
- Drawings not to be scaled.

5		
4		
3		
2		
1		
No.	Issue/Submission	Date
7		
6		
5		
4		
3		
2		
1		
No.	Revision	Date

Stage

CD

Concept Design

Location

AL BARSHA SOUTH FOURTH-681

North

Plot No.

6816144

Project Title

U.G+G+3P+19F+R RESIDENTIAL BUILDING / RETAIL AT GROUND

Client

Gold Assembly Investments L.L.C.

Consultant

CVTEC Consulting Engineers
Ontario Tower, Business Bay, Podium 3, Office 01
P.O.Box 30409, Dubai, UAE
Tel +971 4 442 5674 Fax +971 4 422 5675

Developer

Contractor

Drawing Title

10TH FLOOR

Scale	Drawn	Checked	Authorized	Size
N.T.S	GN	GK	GK	A1
Job No.	Drawing No.			Revision
23012				0

DESIGN INTENT ONLY - NOT RELEASED FOR CONSTRUCTION



General Notes

- This drawing is the property of CVTEC Consulting Engineers; and is not to be reproduced or copied in whole or in part. It is only to be used for the project and site specially identified herein and is not to be used on any other project. It is to be returned upon request
- Scales as stated hereon are valid on the original drawing, dimensions of which are 841x594mm these scales noted hereon are hereby changed by the ratio of the overall sheet dimensions of the print to the corresponding dimensions of the print corresponding dimensions of the original drawing.
 - All drawings to be read in conjunction with the specifications, the bill of quantities and other relevant drawings.
 - Drawings not to be scaled.

5		
4		
3		
2		
1		
No.	Issue/Submission	Date
7		
6		
5		
4		
3		
2		
1		
No.	Revision	Date

Stage	Concept	Design
CD		

Location
AL BARSHA SOUTH FOURTH-681

Plot No. 6816144

Project Title
U.G+G+3P+19F+R RESIDENTIAL
BUILDING / RETAIL AT GROUND

Client

Gold Assembly Investments L.L.C.

Consultant



CVTEC Consulting Engineers
Ontario Tower, Business Bay, Podium 3, Office 01
P.O.Box 30409, Dubai, UAE
Tel +971 4 442 5674 Fax +971 4 422 5675

Developer

Contractor

Drawing Title

11TH FLOOR

Scale	Drawn	Checked	Authorized	Size
N.T.S	GN	GK	GK	A1
Job No.	Drawing No.			Revision
23012				0



General Notes

- This drawing is the property of CVTEC Consulting Engineers; and is not to be reproduced or copied in whole or in part. It is only to be used for the project and site specially identified herein and is not to be used on any other project. It is to be returned upon request.
- Scales as stated hereon are valid on the original drawing, dimensions of which are 841x594mm these scales noted hereon are hereby changed by the ratio of the overall sheet dimensions of the print to the corresponding dimensions of the print corresponding dimensions of the original drawing.
- All drawings to be read in conjunction with the specifications, the bill of quantities and other relevant drawings.
- Drawings not to be scaled.

No.	Issue/Submission	Date
7		
6		
5		
4		
3		
2		
1		
No.	Revision	Date

Stage	CD	Concept Design
-------	----	----------------

Location	AL BARSHA SOUTH FOURTH-681	North
Plot No.	6816144	

Project Title	U.G+G+3P+19F+R RESIDENTIAL BUILDING / RETAIL AT GROUND
---------------	--


Client	Gold Assembly Investments L.L.C.
--------	----------------------------------

Consultant	CVTEC Consulting Engineers Ontario Tower, Business Bay, Podium 3, Office 01 P.O.Box 30409, Dubai, UAE Tel +971 4 442 5674 Fax +971 4 422 5675
------------	--

Developer	
-----------	--

Contractor	
------------	--

Drawing Title				
12TH FLOOR				
Scale	Drawn	Checked	Authorized	Size
N.T.S	GN	GK	GK	A1
Job No.	Drawing No.			Revision
23012				0

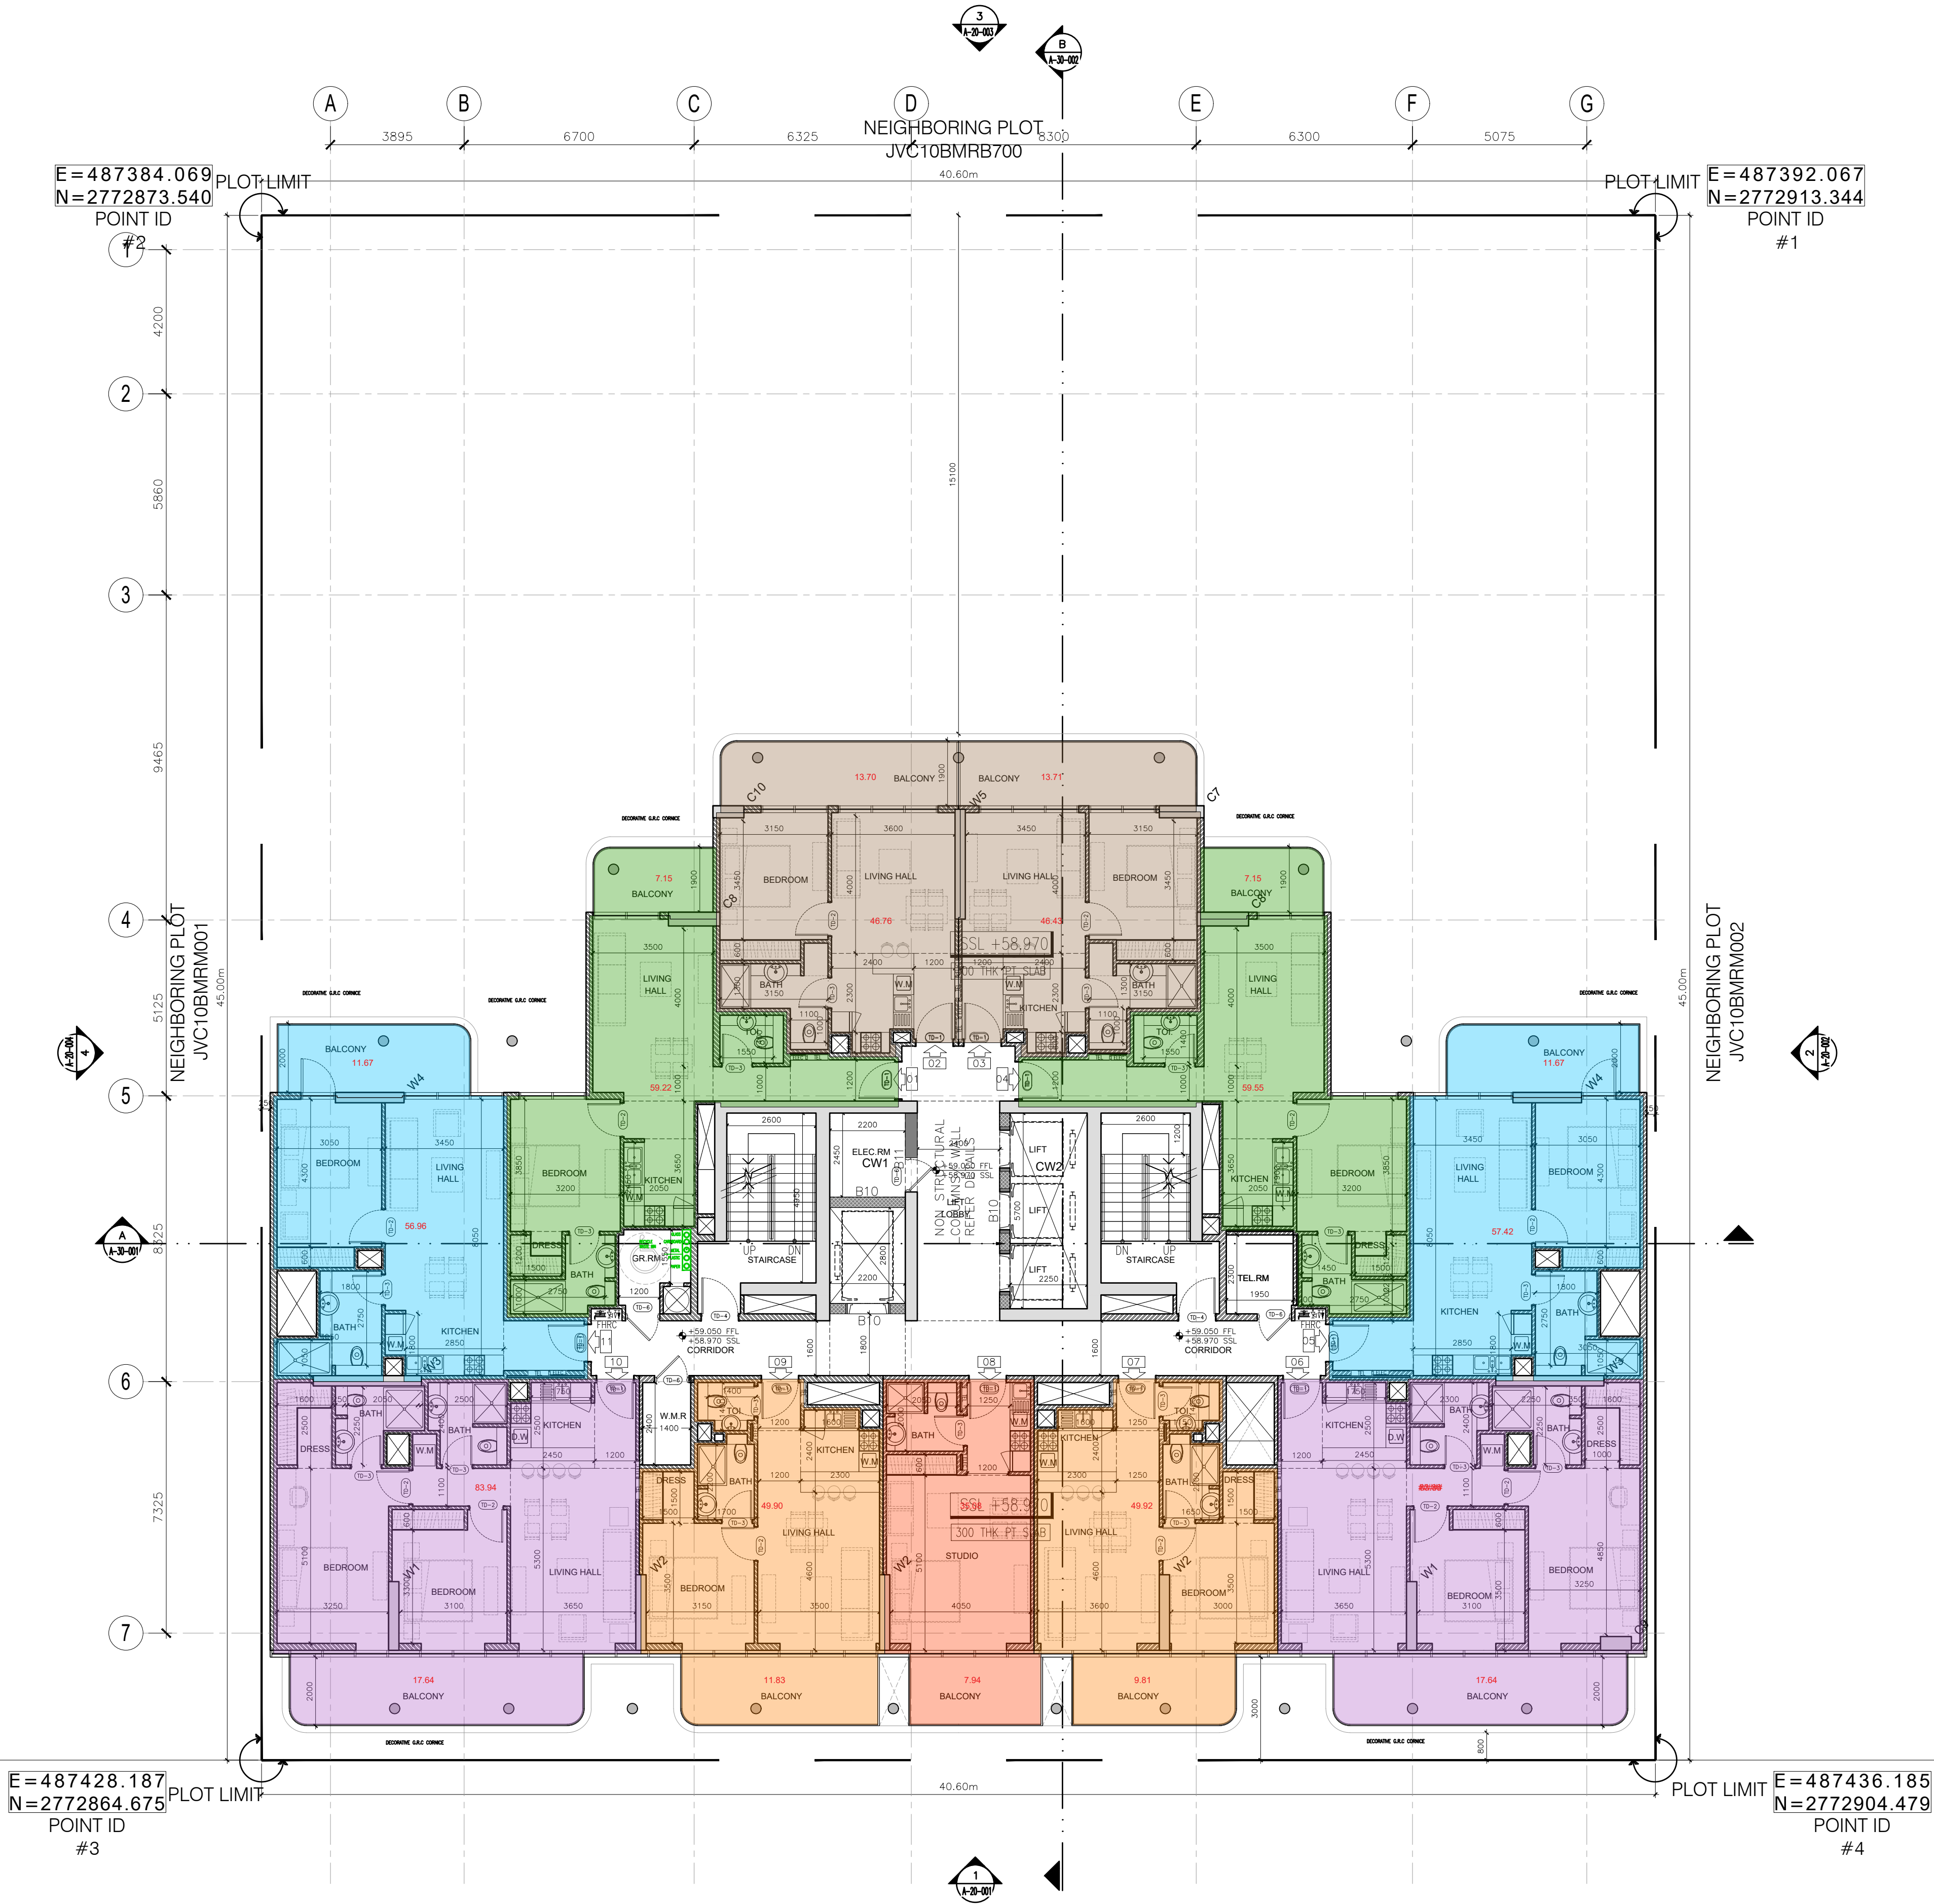

General Notes

- This drawing is the property of CVTEC Consulting Engineers; and is not to be reproduced or copied in whole or in part. It is only to be used for the project and site specially identified herein and is not to be used on any other project. It is to be returned upon request.
- Scales as stated hereon are valid on the original drawing, dimensions of which are 841x594mm these scales noted hereon are hereby changed by the ratio of the overall sheet dimensions of the print to the corresponding dimensions of the print corresponding dimensions of the original drawing.
- All drawings to be read in conjunction with the specifications, the bill of quantities and other relevant drawings.
- Drawings not to be scaled.

5		
4		
3		
2		
1		
No.	Issue/Submission	Date

7		
6		
5		
4		
3		
2		
1		
No.	Revision	Date

Stage	Concept Design
CD	Design

Location	AL BARSHA SOUTH FOURTH-681	North
Plot No.	6816144	

Project Title	U.G+G+3P+19F+R RESIDENTIAL BUILDING / RETAIL AT GROUND
---------------	--


Client	Gold Assembly Investments L.L.C.
--------	----------------------------------

Consultant	CVTEC Consulting Engineers Ontario Tower, Business Bay, Podium 3, Office 01 P.O.Box 30409, Dubai, UAE Tel +971 4 442 5674 Fax +971 4 422 5675
------------	--

Developer	
-----------	--

Contractor	
------------	--

13TH FLOOR				
Scale	Drawn	Checked	Authorized	Size
N.T.S	GN	GK	GK	A1
Job No.	Drawing No.			Revision
23012				0

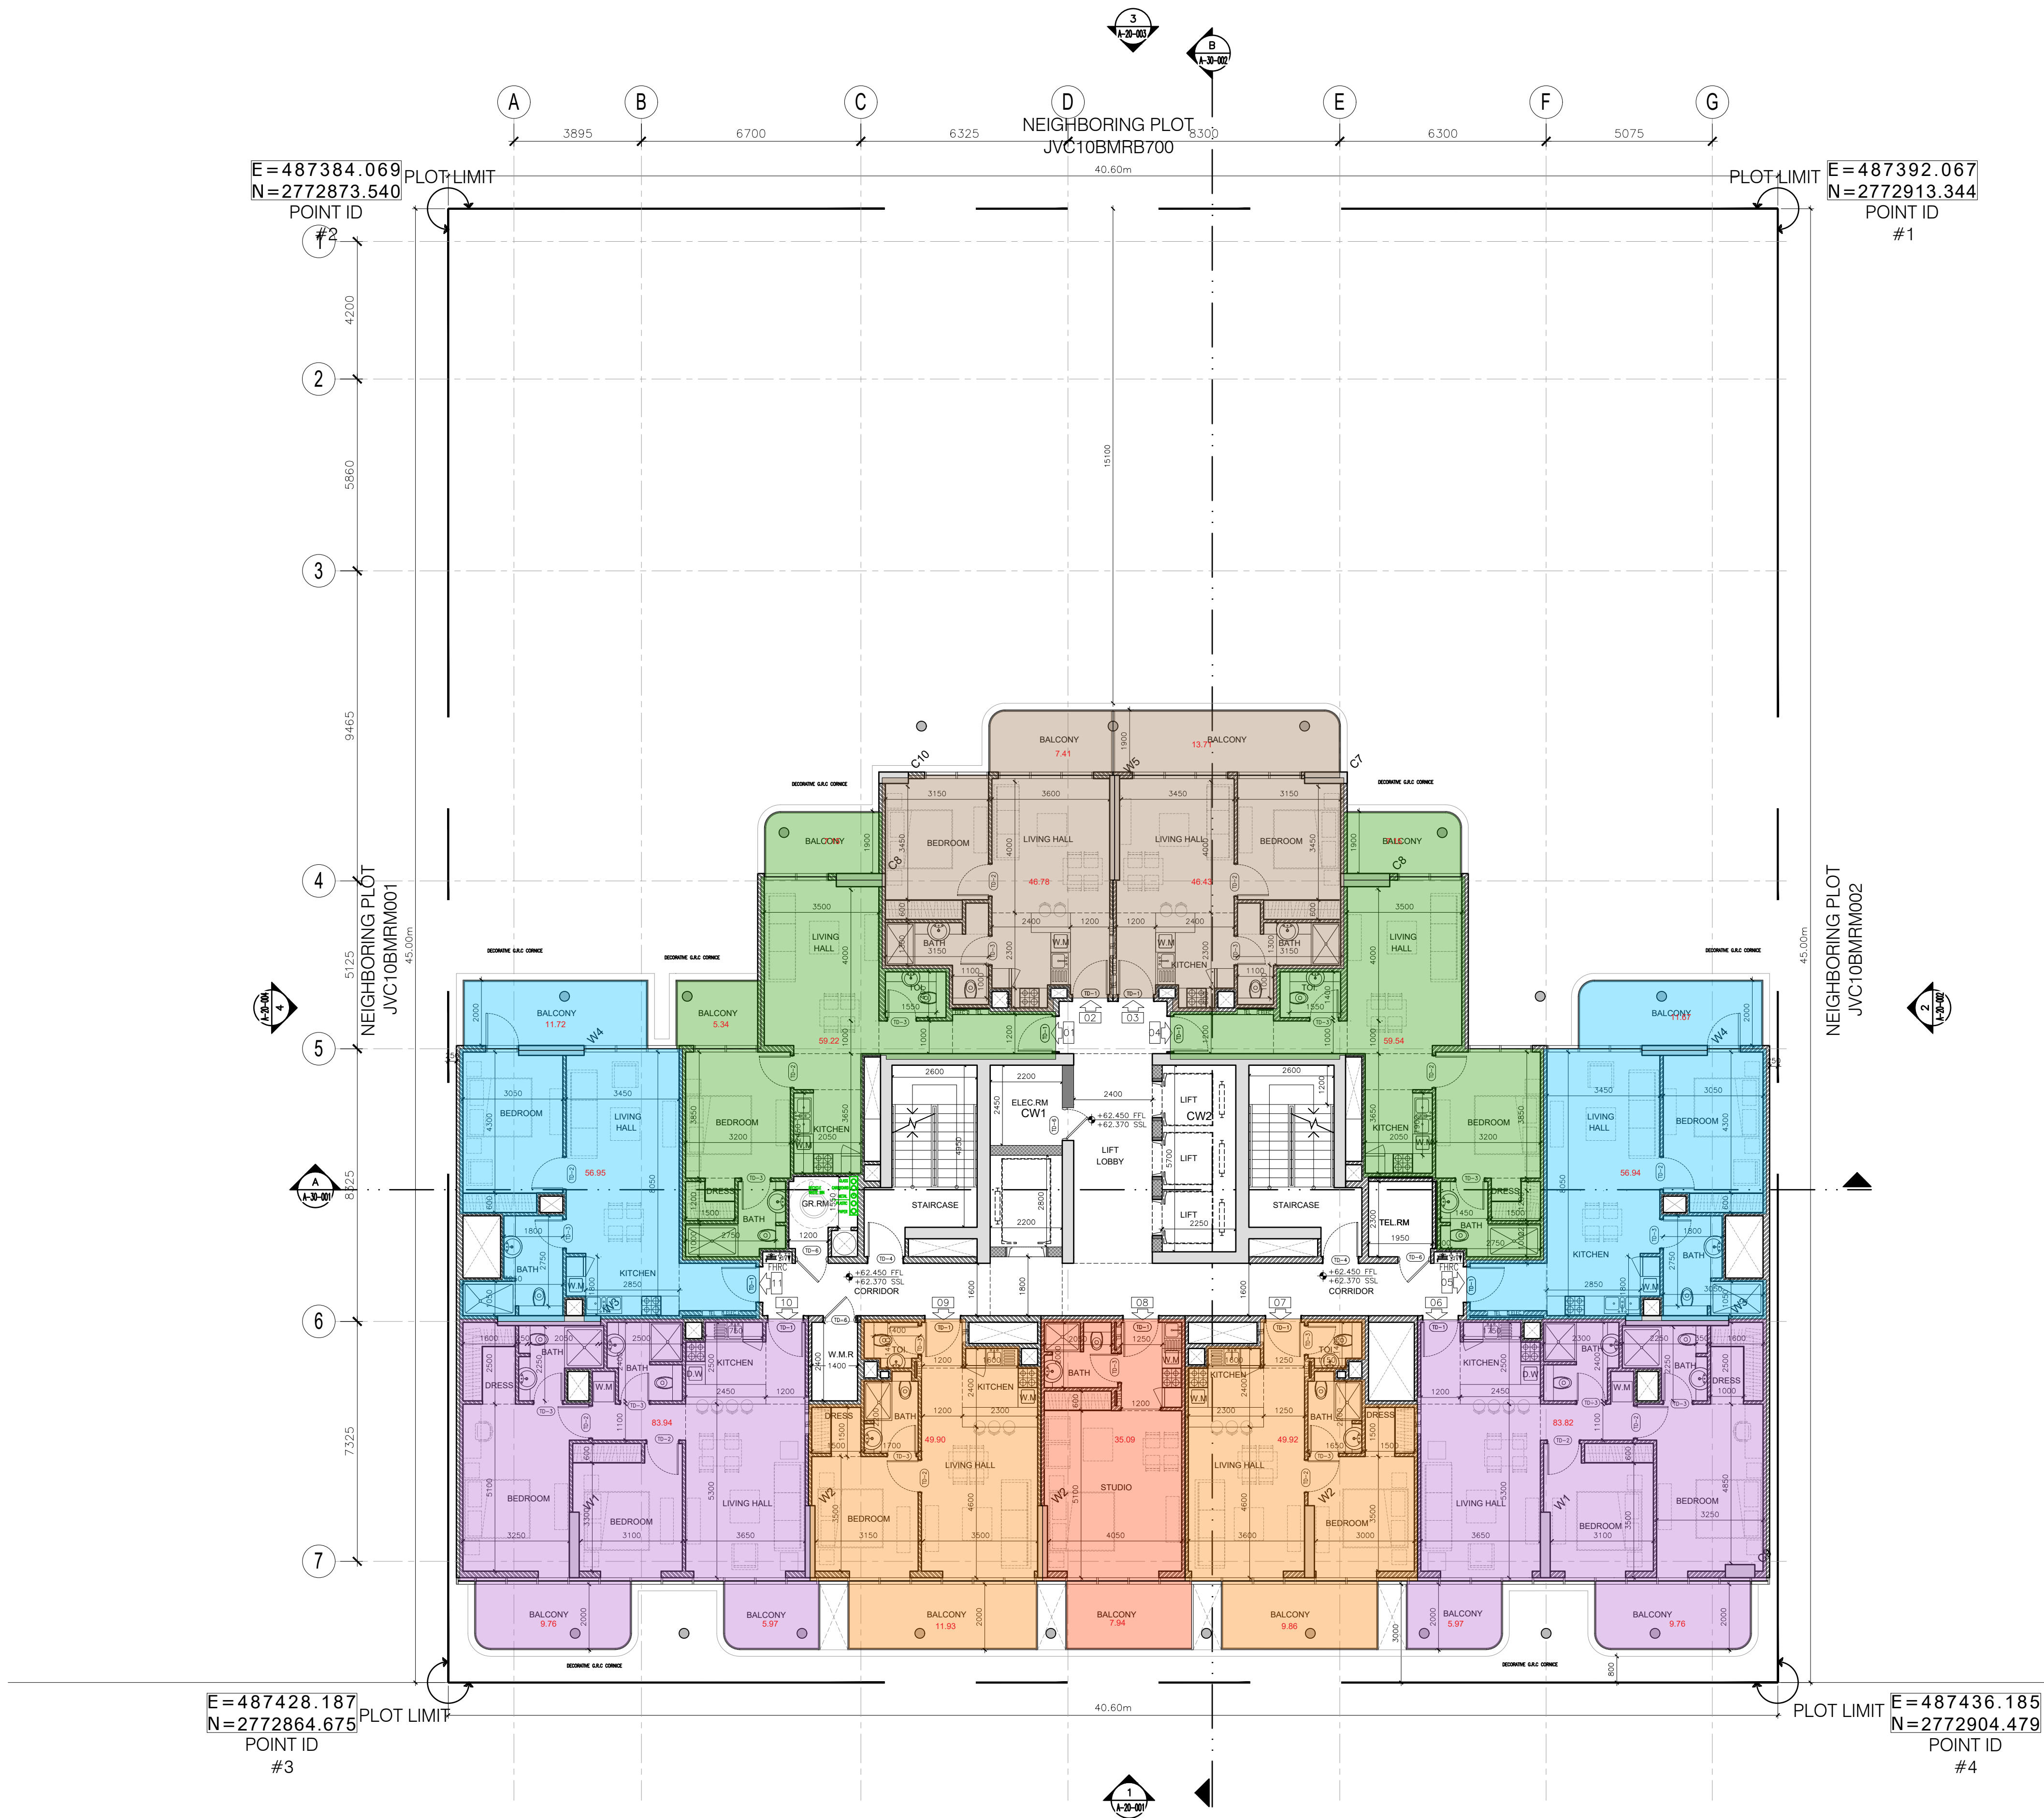

General Notes

- This drawing is the property of CVTEC Consulting Engineers; and is not to be reproduced or copied in whole or in part. It is only to be used for the project and site specially identified herein and is not to be used on any other project. It is to be returned upon request
- Scales as stated hereon are valid on the original drawing, dimensions of which are 841x594mm these scales noted hereon are hereby changed by the ratio of the overall sheet dimensions of the print to the corresponding dimensions of the print corresponding dimensions of the original drawing.
- All drawings to be read in conjunction with the specifications, the bill of quantities and other relevant drawings.
- Drawings not to be scaled.

5		
4		
3		
2		
1		
No.	Issue/Submission	Date
7		
6		
5		
4		
3		
2		
1		
No.	Revision	Date

Stage

CD

Concept Design

Location

AL BARSHA SOUTH FOURTH-681

North

Project Title

U.G+G+3P+19F+R RESIDENTIAL BUILDING / RETAIL AT GROUND

Client

Gold Assembly Investments L.L.C.


Consultant

CVTEC Consulting Engineers
Ontario Tower, Business Bay, Podium 3, Office 01
P.O.Box 30409, Dubai, UAE
Tel +971 4 442 5674 Fax +971 4 422 5675

Developer

Contractor

Drawing Title				
14TH FLOOR				
Scale	Drawn	Checked	Authorized	Site
N.T.S	GN	GK	GK	A1
Job No.	Drawing No.			Revision
23012				0

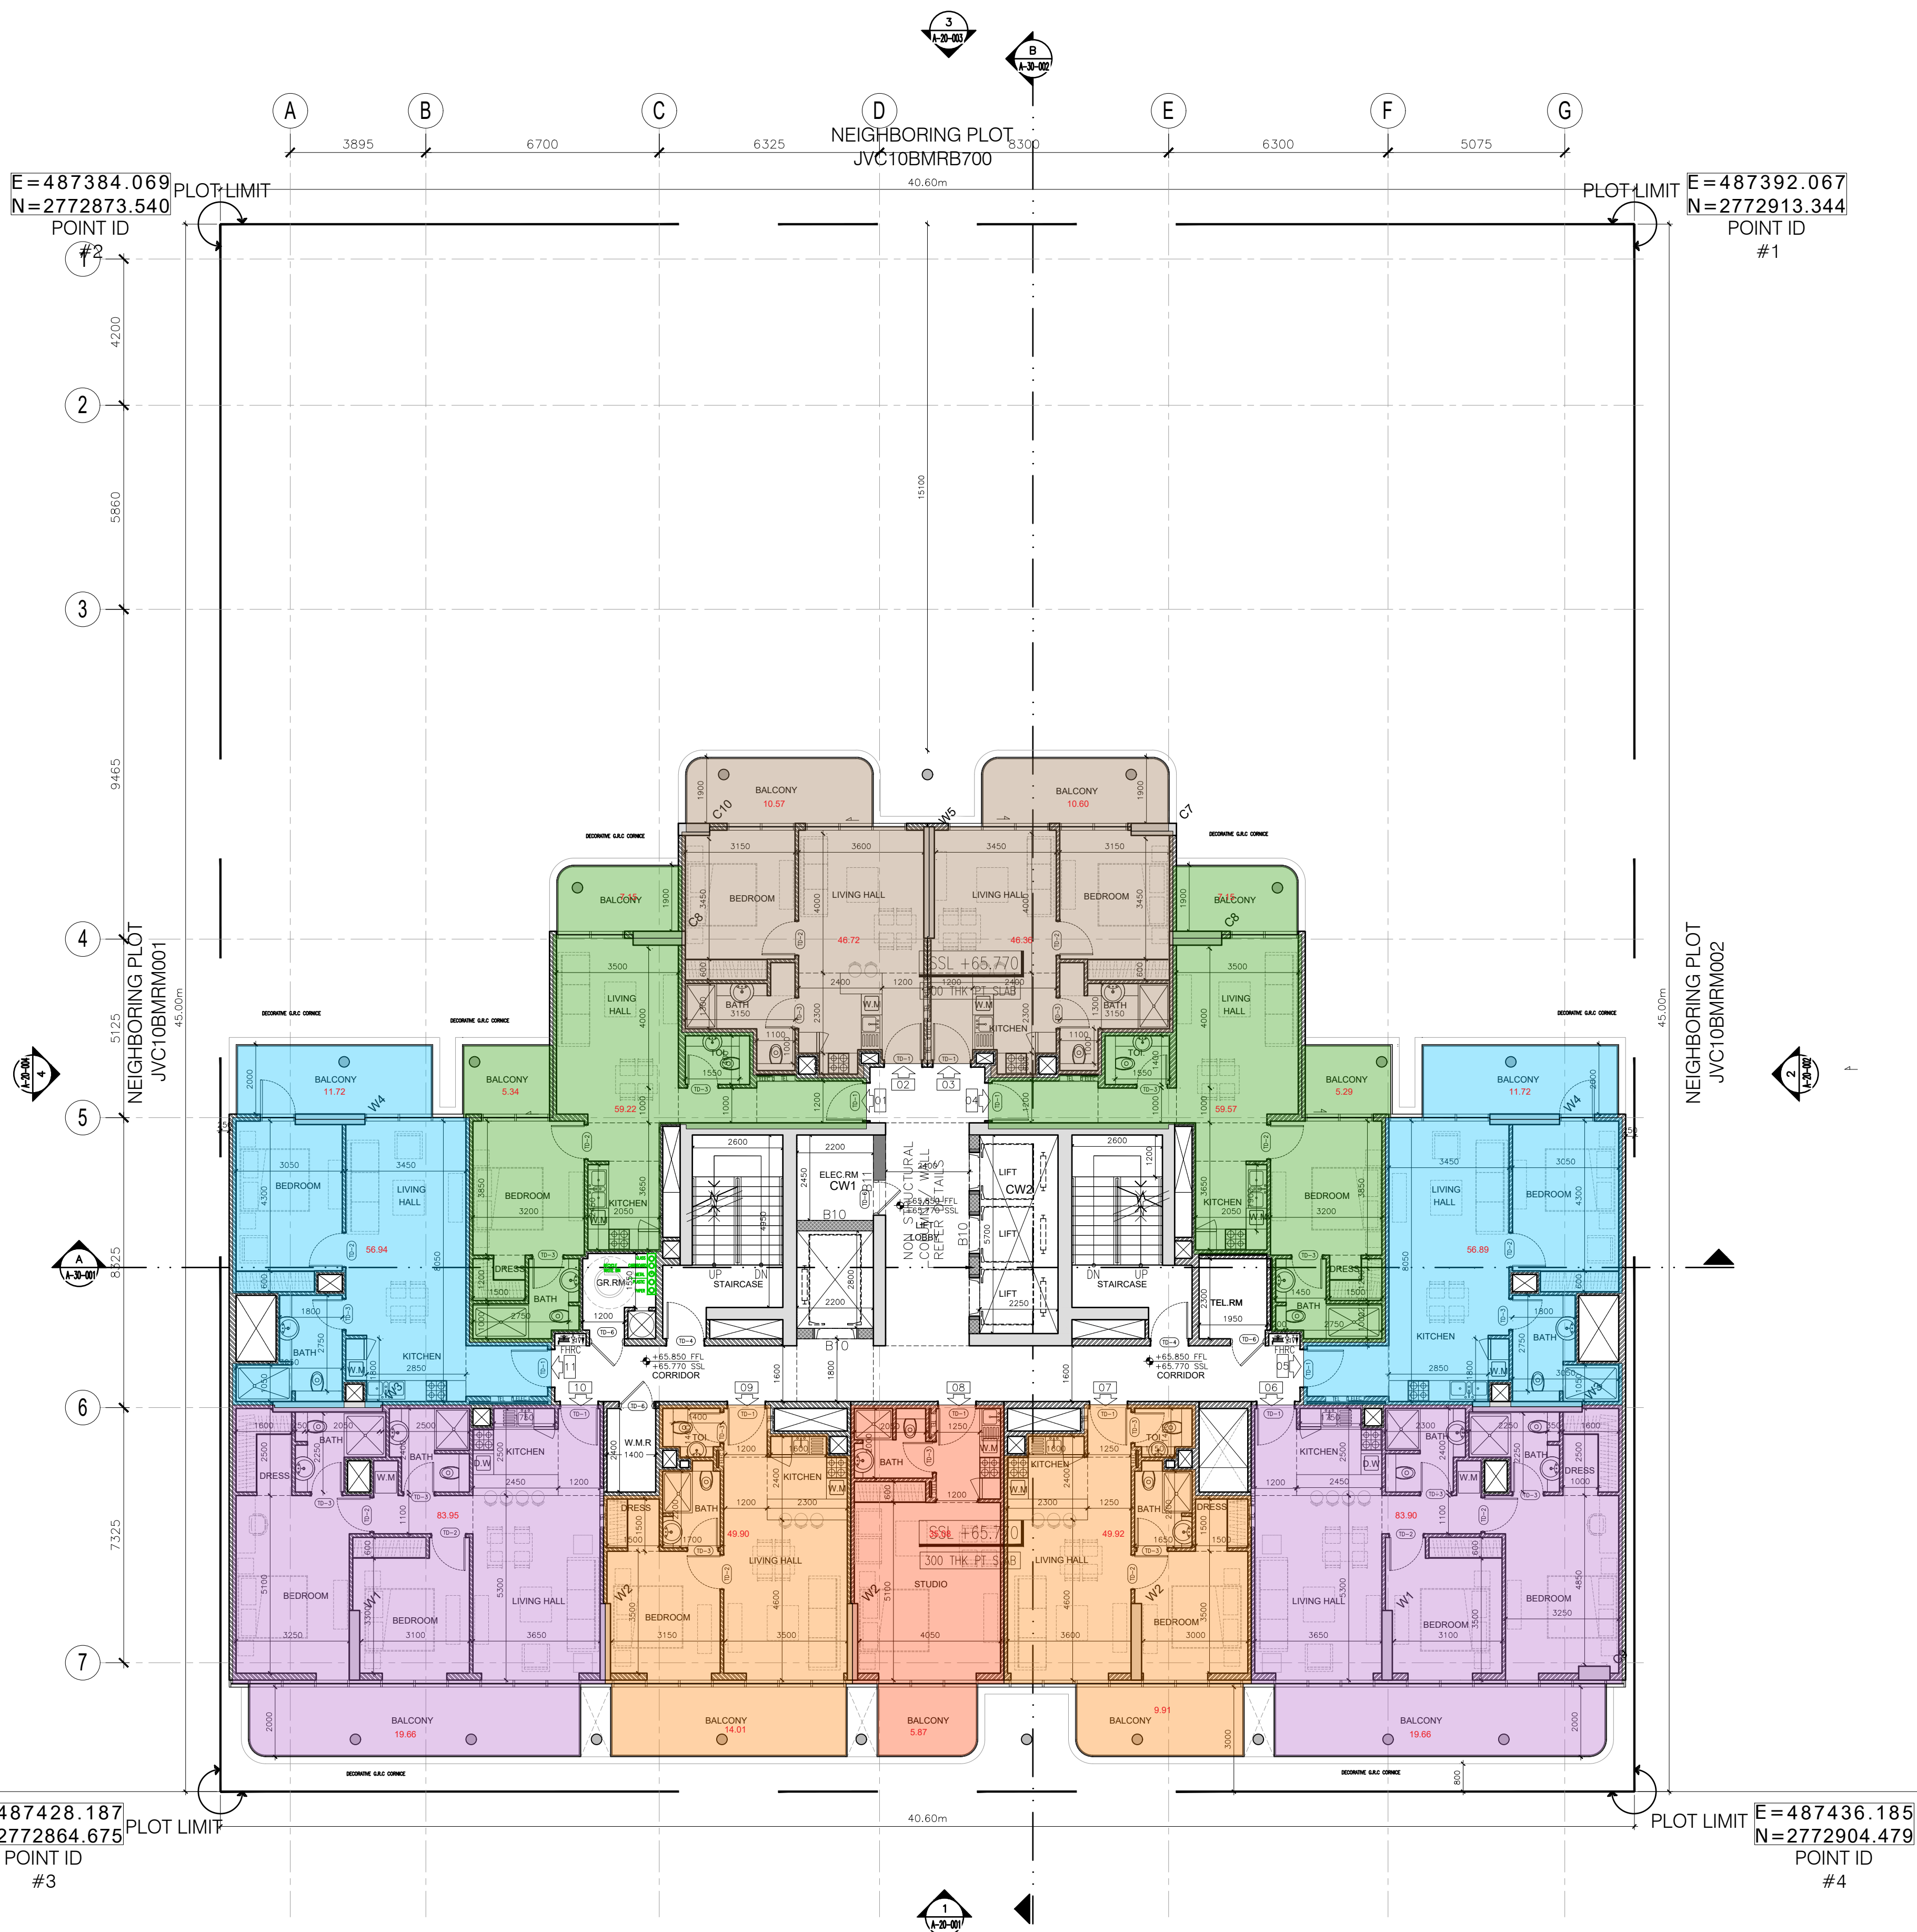

- General Notes**
- This drawing is the property of CVTEC Consulting Engineers; and is not to be reproduced or copied in whole or in part. It is only to be used for the project and site specially identified herein and is not to be used on any other project. It is to be returned upon request.
 - Scales as stated hereon are valid on the original drawing, dimensions of which are 841x594mm these scales noted hereon are hereby changed by the ratio of the overall sheet dimensions of the print to the corresponding dimensions of the print corresponding dimensions of the original drawing.
 - All drawings to be read in conjunction with the specifications, the bill of quantities and other relevant drawings.
 - Drawings not to be scaled.

5		
4		
3		
2		
1		
No.	Issue/Submission	Date
7		
6		
5		
4		
3		
2		
1		
No.	Revision	Date

Stage **CD** **Concept Design**

Location **AL BARSHA SOUTH FOURTH-681** North

Plot No. **6816144**

Project Title **U.G+G+3P+19F+R RESIDENTIAL BUILDING / RETAIL AT GROUND**


Client **Gold Assembly Investments L.L.C.**

Consultant **CVTEC**
CVTEC Consulting Engineers
Ontario Tower, Business Bay, Podium 3, Office 01
P.O.Box 30409, Dubai, UAE
Tel +971 4 442 5674 Fax +971 4 422 5675

Developer

Contractor

Drawing Title				
15TH FLOOR				
Scale	Drawn	Checked	Authorized	Size
N.T.S	GN	GK	GK	A1
Job No.	Drawing No.			Revision
23012				0

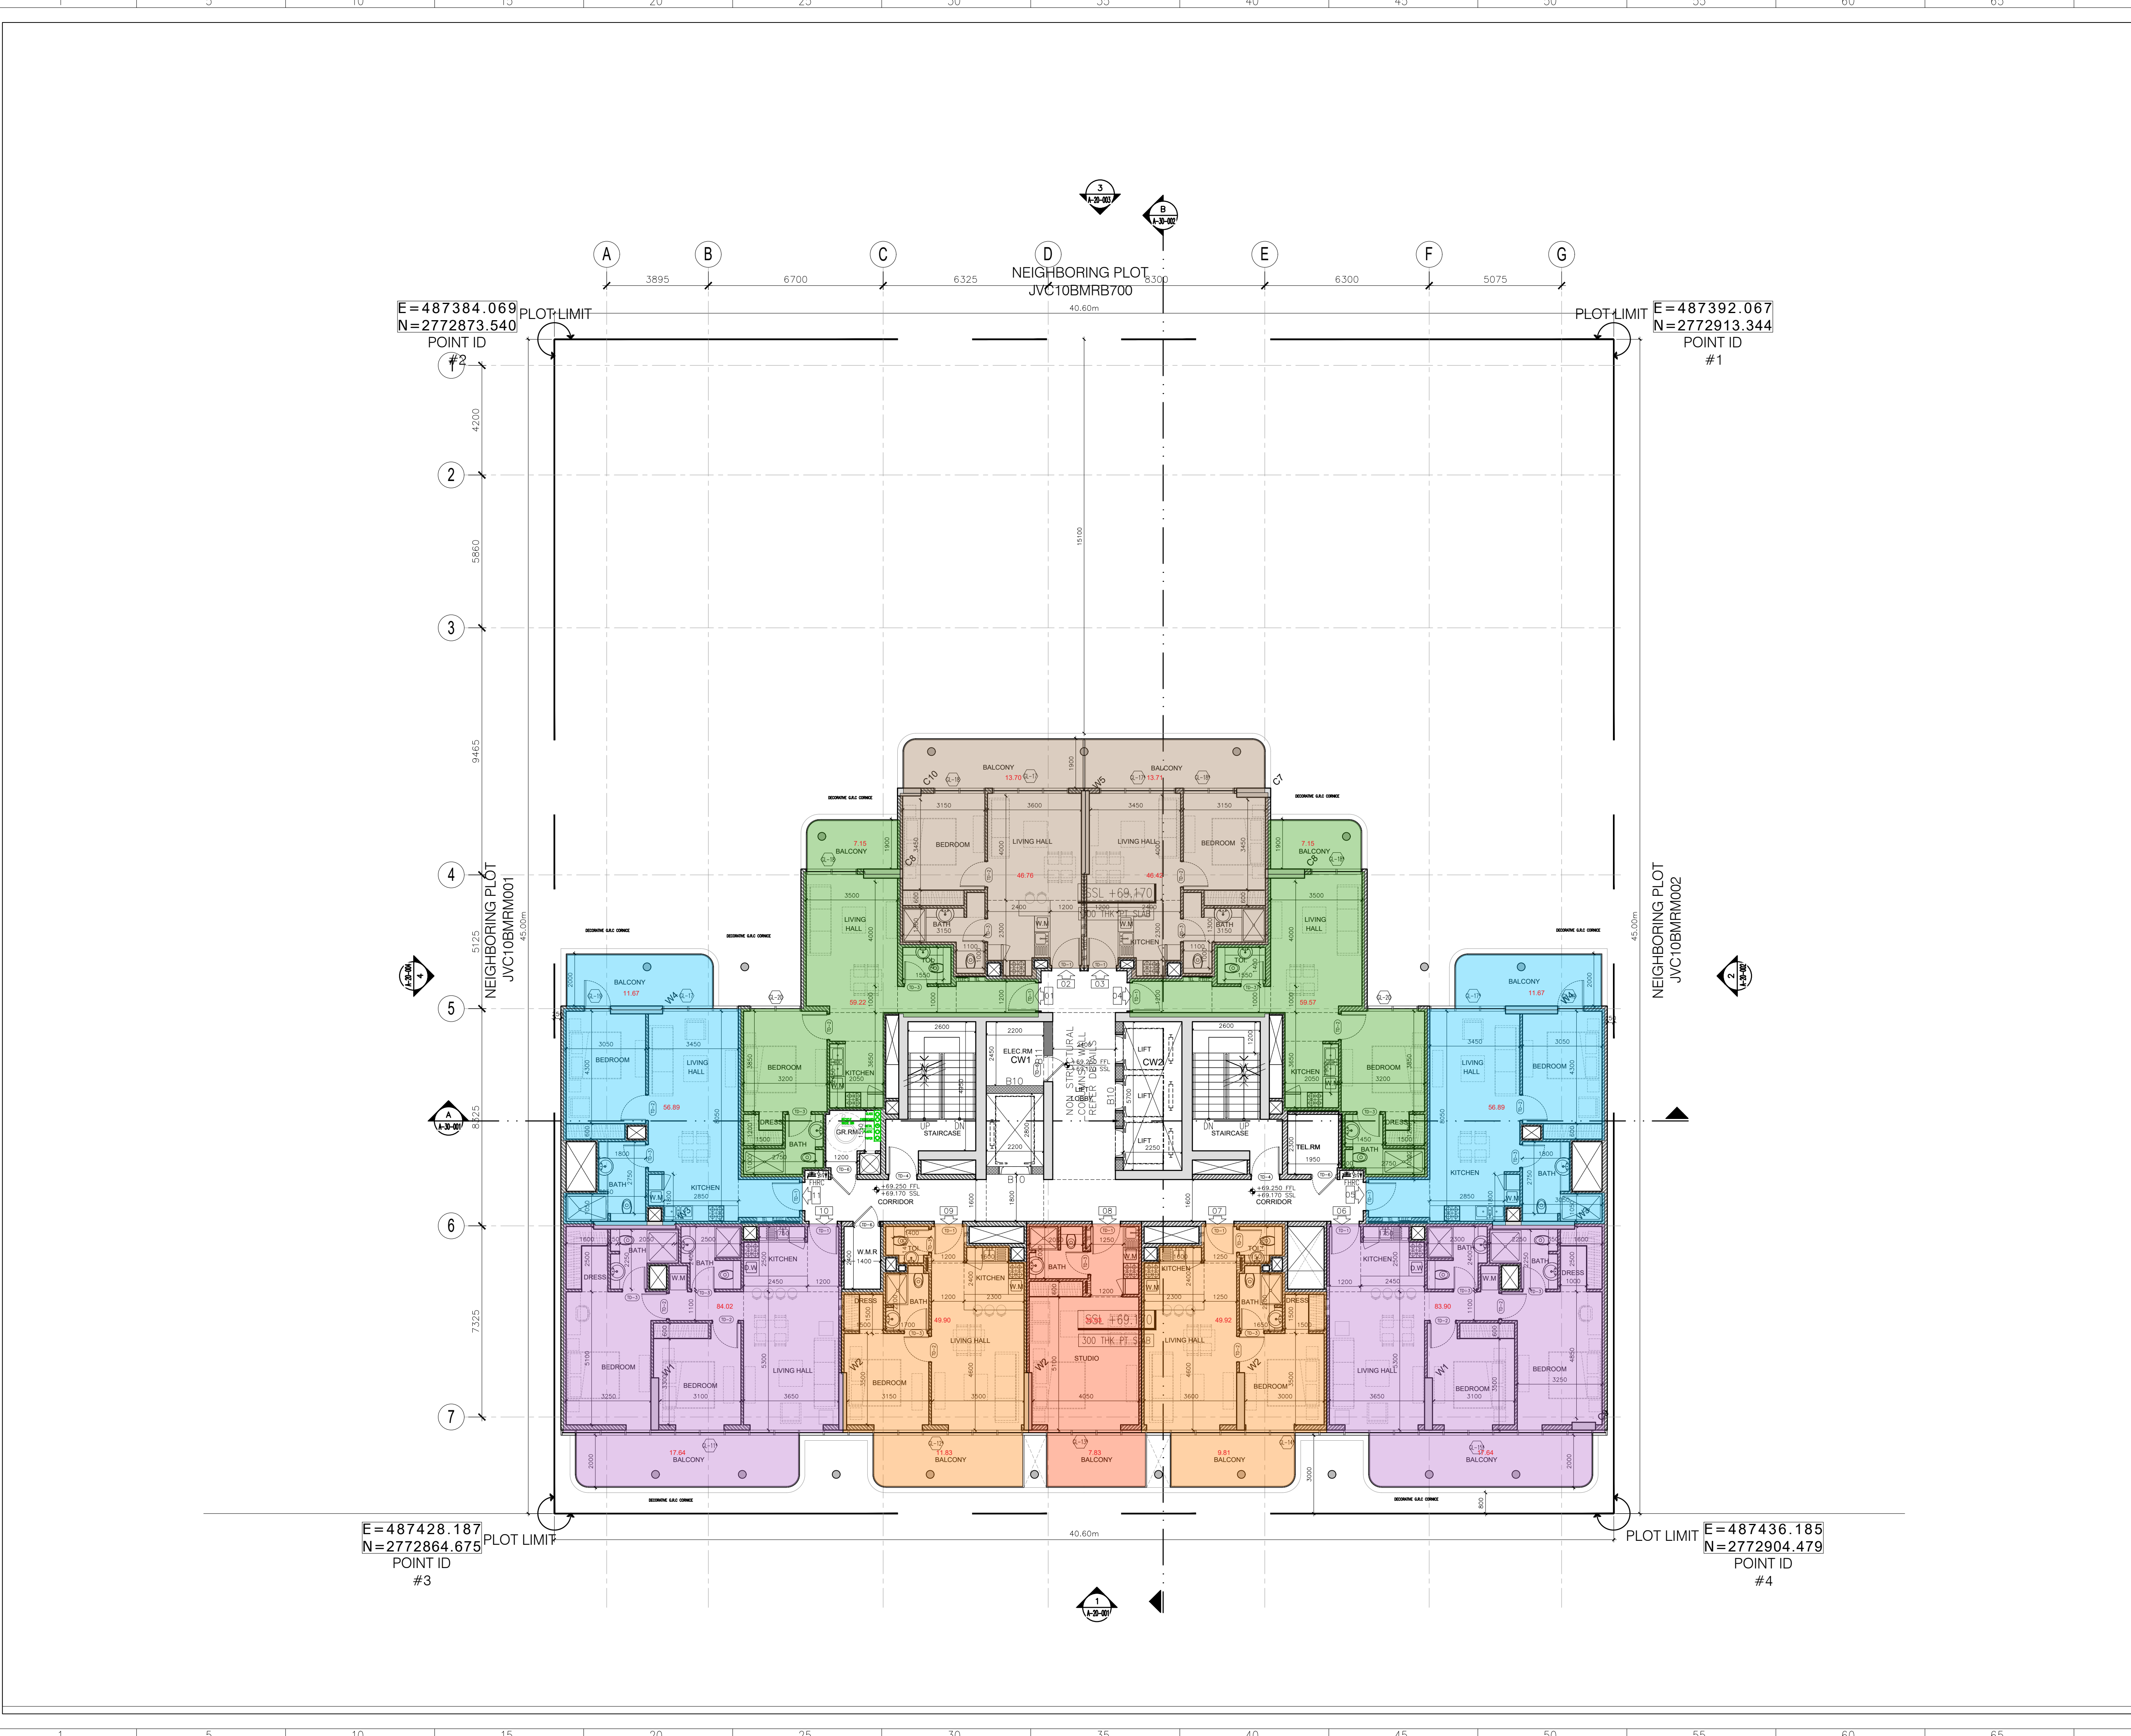

General Notes

- This drawing is the property of CVTEC Consulting Engineers; and is not to be reproduced or copied in whole or in part. It is only to be used for the project and site specially identified herein and is not to be used on any other project. It is to be returned upon request
- Scales as stated hereon are valid on the original drawing, dimensions of which are 841x594mm these scales noted hereon are hereby changed by the ratio of the overall sheet dimensions of the print to the corresponding dimensions of the print corresponding dimensions of the original drawing.
- All drawings to be read in conjunction with the specifications, the bill of quantities and other relevant drawings.
- Drawings not to be scaled.

5		
4		
3		
2		
1		
No.	Issue/Submission	Date
7		
6		
5		
4		
3		
2		
1		
No.	Revision	Date

Stage

CD

Concept Design

Location

AL BARSHA SOUTH FOURTH-681

Plot No.

6816144

North

Project Title

U.G+G+3P+19F+R RESIDENTIAL BUILDING / RETAIL AT GROUND

Client

Gold Assembly Investments L.L.C.


Consultant

CVTEC Consulting Engineers
Ontario Tower, Business Bay, Podium 3, Office 01
P.O.Box 30409, Dubai, UAE
Tel +971 4 442 5674 Fax +971 4 442 5675

Developer

Contractor

Drawing Title				
16TH FLOOR				
Scale	Drawn	Checked	Authorized	Size
N.T.S	GN	GK	GK	A1
Job No.	Drawing No.			Revision
23012				0

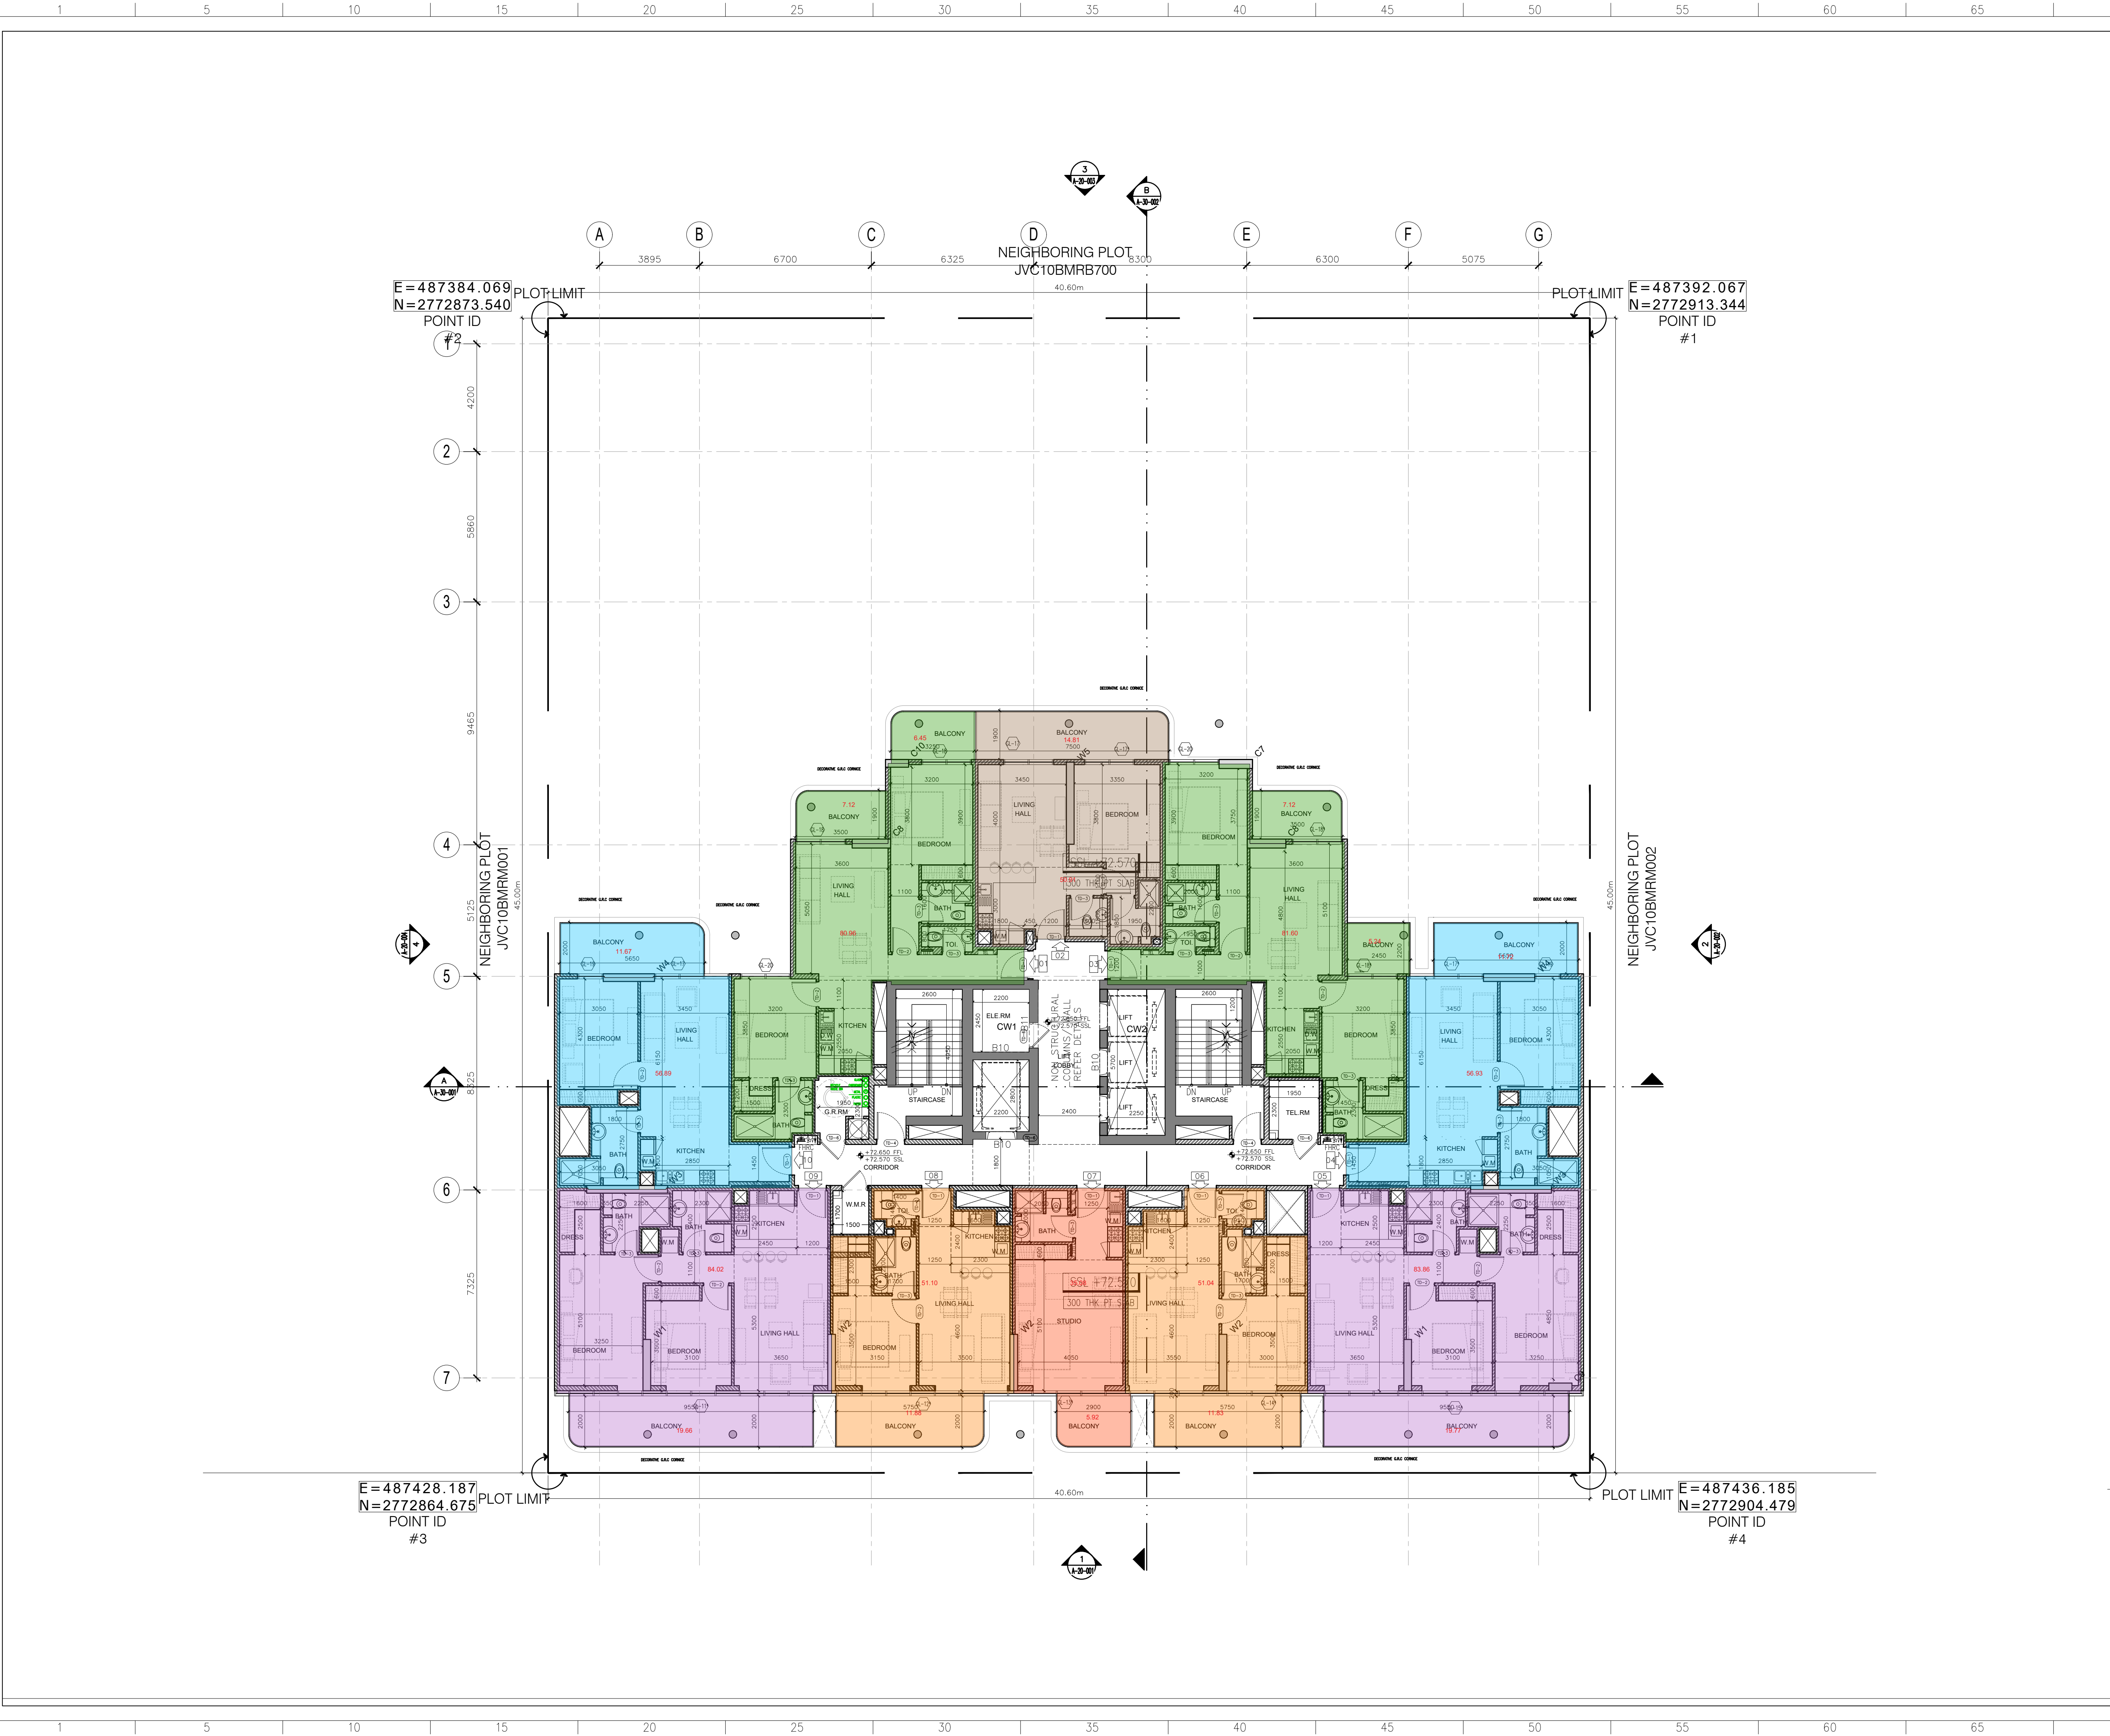

- General Notes**
- This drawing is the property of CVTEC Consulting Engineers; and is not to be reproduced or copied in whole or in part. It is only to be used for the project and site specially identified herein and is not to be used on any other project. It is to be returned upon request.
 - Scales as stated hereon are valid on the original drawing, dimensions of which are 841x594mm these scales noted hereon are hereby changed by the ratio of the overall sheet dimensions of the print to the corresponding dimensions of the print corresponding dimensions of the original drawing.
 - All drawings to be read in conjunction with the specifications, the bill of quantities and other relevant drawings.
 - Drawings not to be scaled.

5		
4		
3		
2		
1		
No.	Issue/Submission	Date
7		
6		
5		
4		
3		
2		
1		
No.	Revision	Date

Stage

CD

Concept Design

Location

AL BARSHA SOUTH FOURTH-681

Plot No.

6816144

North

Project Title

U.G+G+3P+19F+R RESIDENTIAL BUILDING / RETAIL AT GROUND

Client

Gold Assembly Investments L.L.C.


Consultant

CVTEC Consulting Engineers
Ontario Tower, Business Bay, Podium 3, Office 01
P.O.Box 30409, Dubai, UAE
Tel +971 4 442 5674 Fax +971 4 422 5675

Developer

Contractor

Drawing Title				
17TH FLOOR				
Scale	Drawn	Checked	Authorized	Size
N.T.S	GN	GK	GK	A1
Job No.	Drawing No.			Revision
23012				0

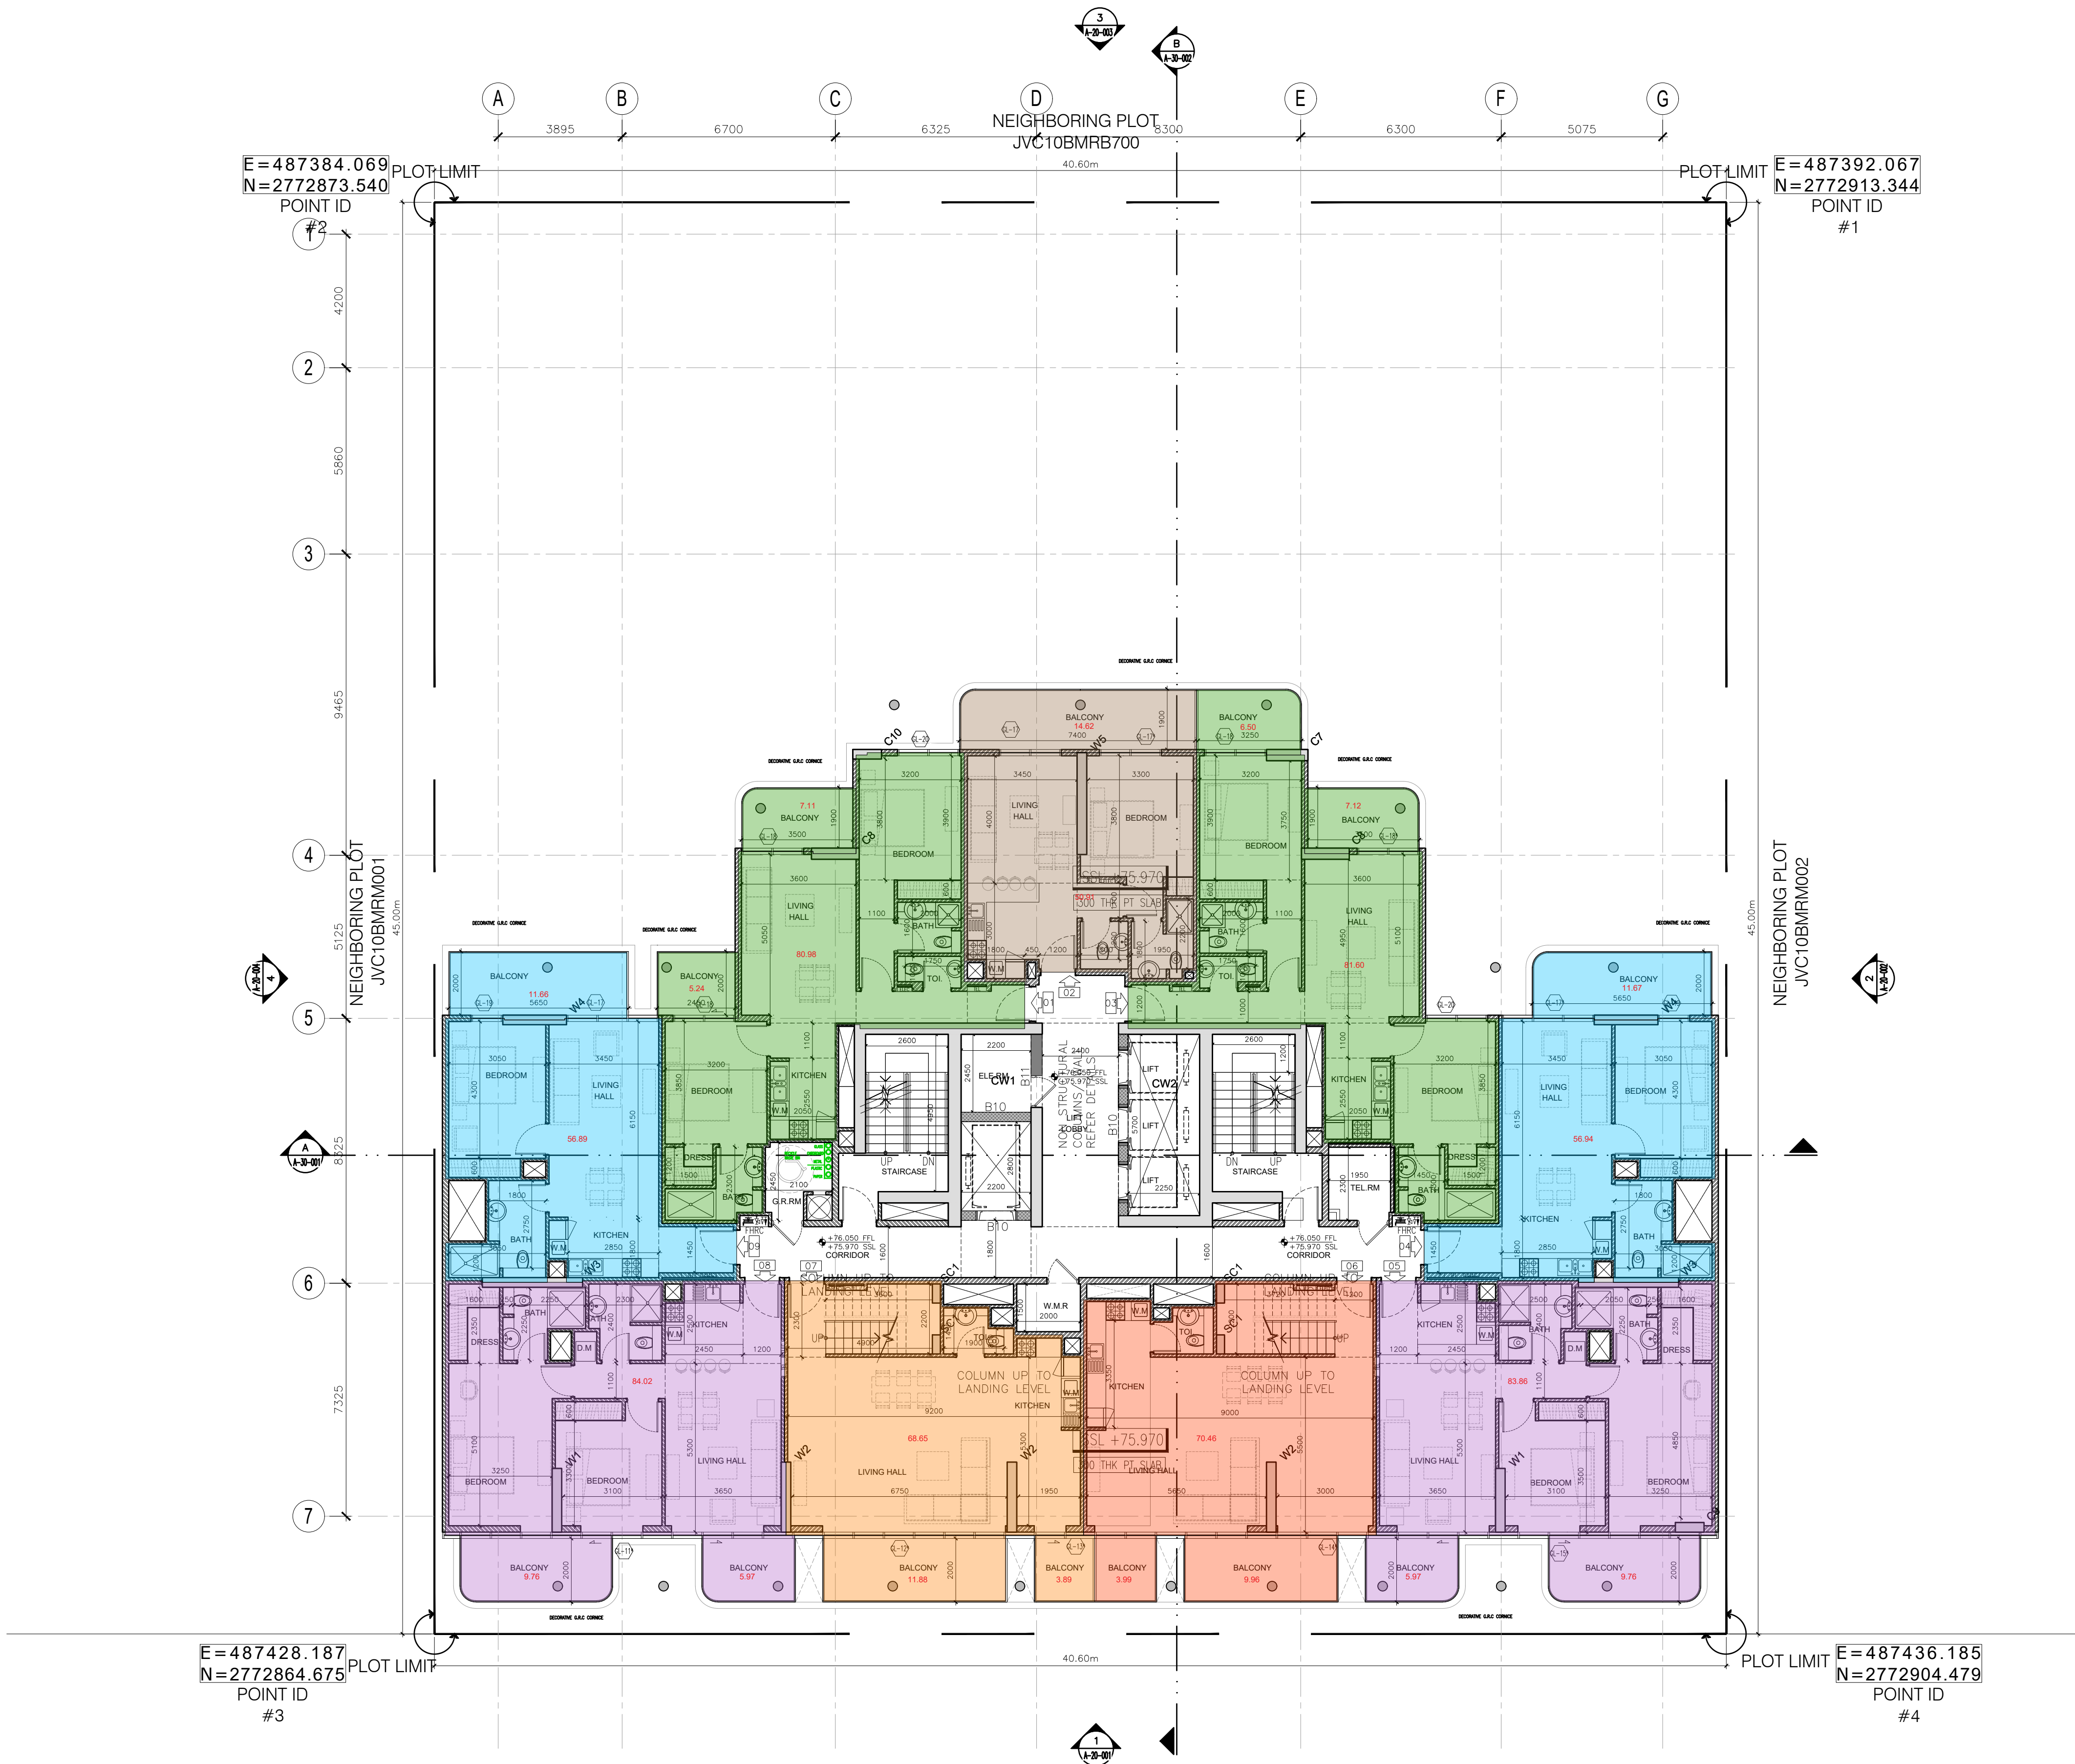

General Notes

- This drawing is the property of CVTEC Consulting Engineers; and is not to be reproduced or copied in whole or in part. It is only to be used for the project and site specially identified herein and is not to be used on any other project. It is to be returned upon request.
- Scales as stated hereon are valid on the original drawing, dimensions of which are 841x594mm these scales noted hereon are hereby changed by the ratio of the overall sheet dimensions of the print to the corresponding dimensions of the print corresponding dimensions of the original drawing.
- All drawings to be read in conjunction with the specifications, the bill of quantities and other relevant drawings.
- Drawings not to be scaled.

5		
4		
3		
2		
1		
No.	Issue/Submission	Date
7		
6		
5		
4		
3		
2		
1		
No.	Revision	Date

Stage	CD	Concept Design
-------	----	----------------

Location	AL BARSHA SOUTH FOURTH-681	North
Plot No.	6816144	

Project Title	U.G+G+3P+19F+R RESIDENTIAL BUILDING / RETAIL AT GROUND
---------------	--

Client	Gold Assembly Investments L.L.C.
--------	----------------------------------


Consultant	CVTEC Consulting Engineers Ontario Tower, Business Bay, Podium 3, Office 01 P.O.Box 30409, Dubai, UAE Tel +971 4 442 5674 Fax +971 4 422 5675
------------	--

Developer	
Contractor	

Drawing Title

18TH FLOOR

Scale	Drawn	Checked	Authorized	Size
N.T.S	GN	GK	GK	A1
Job No.	Drawing No.			Revision
23012				0

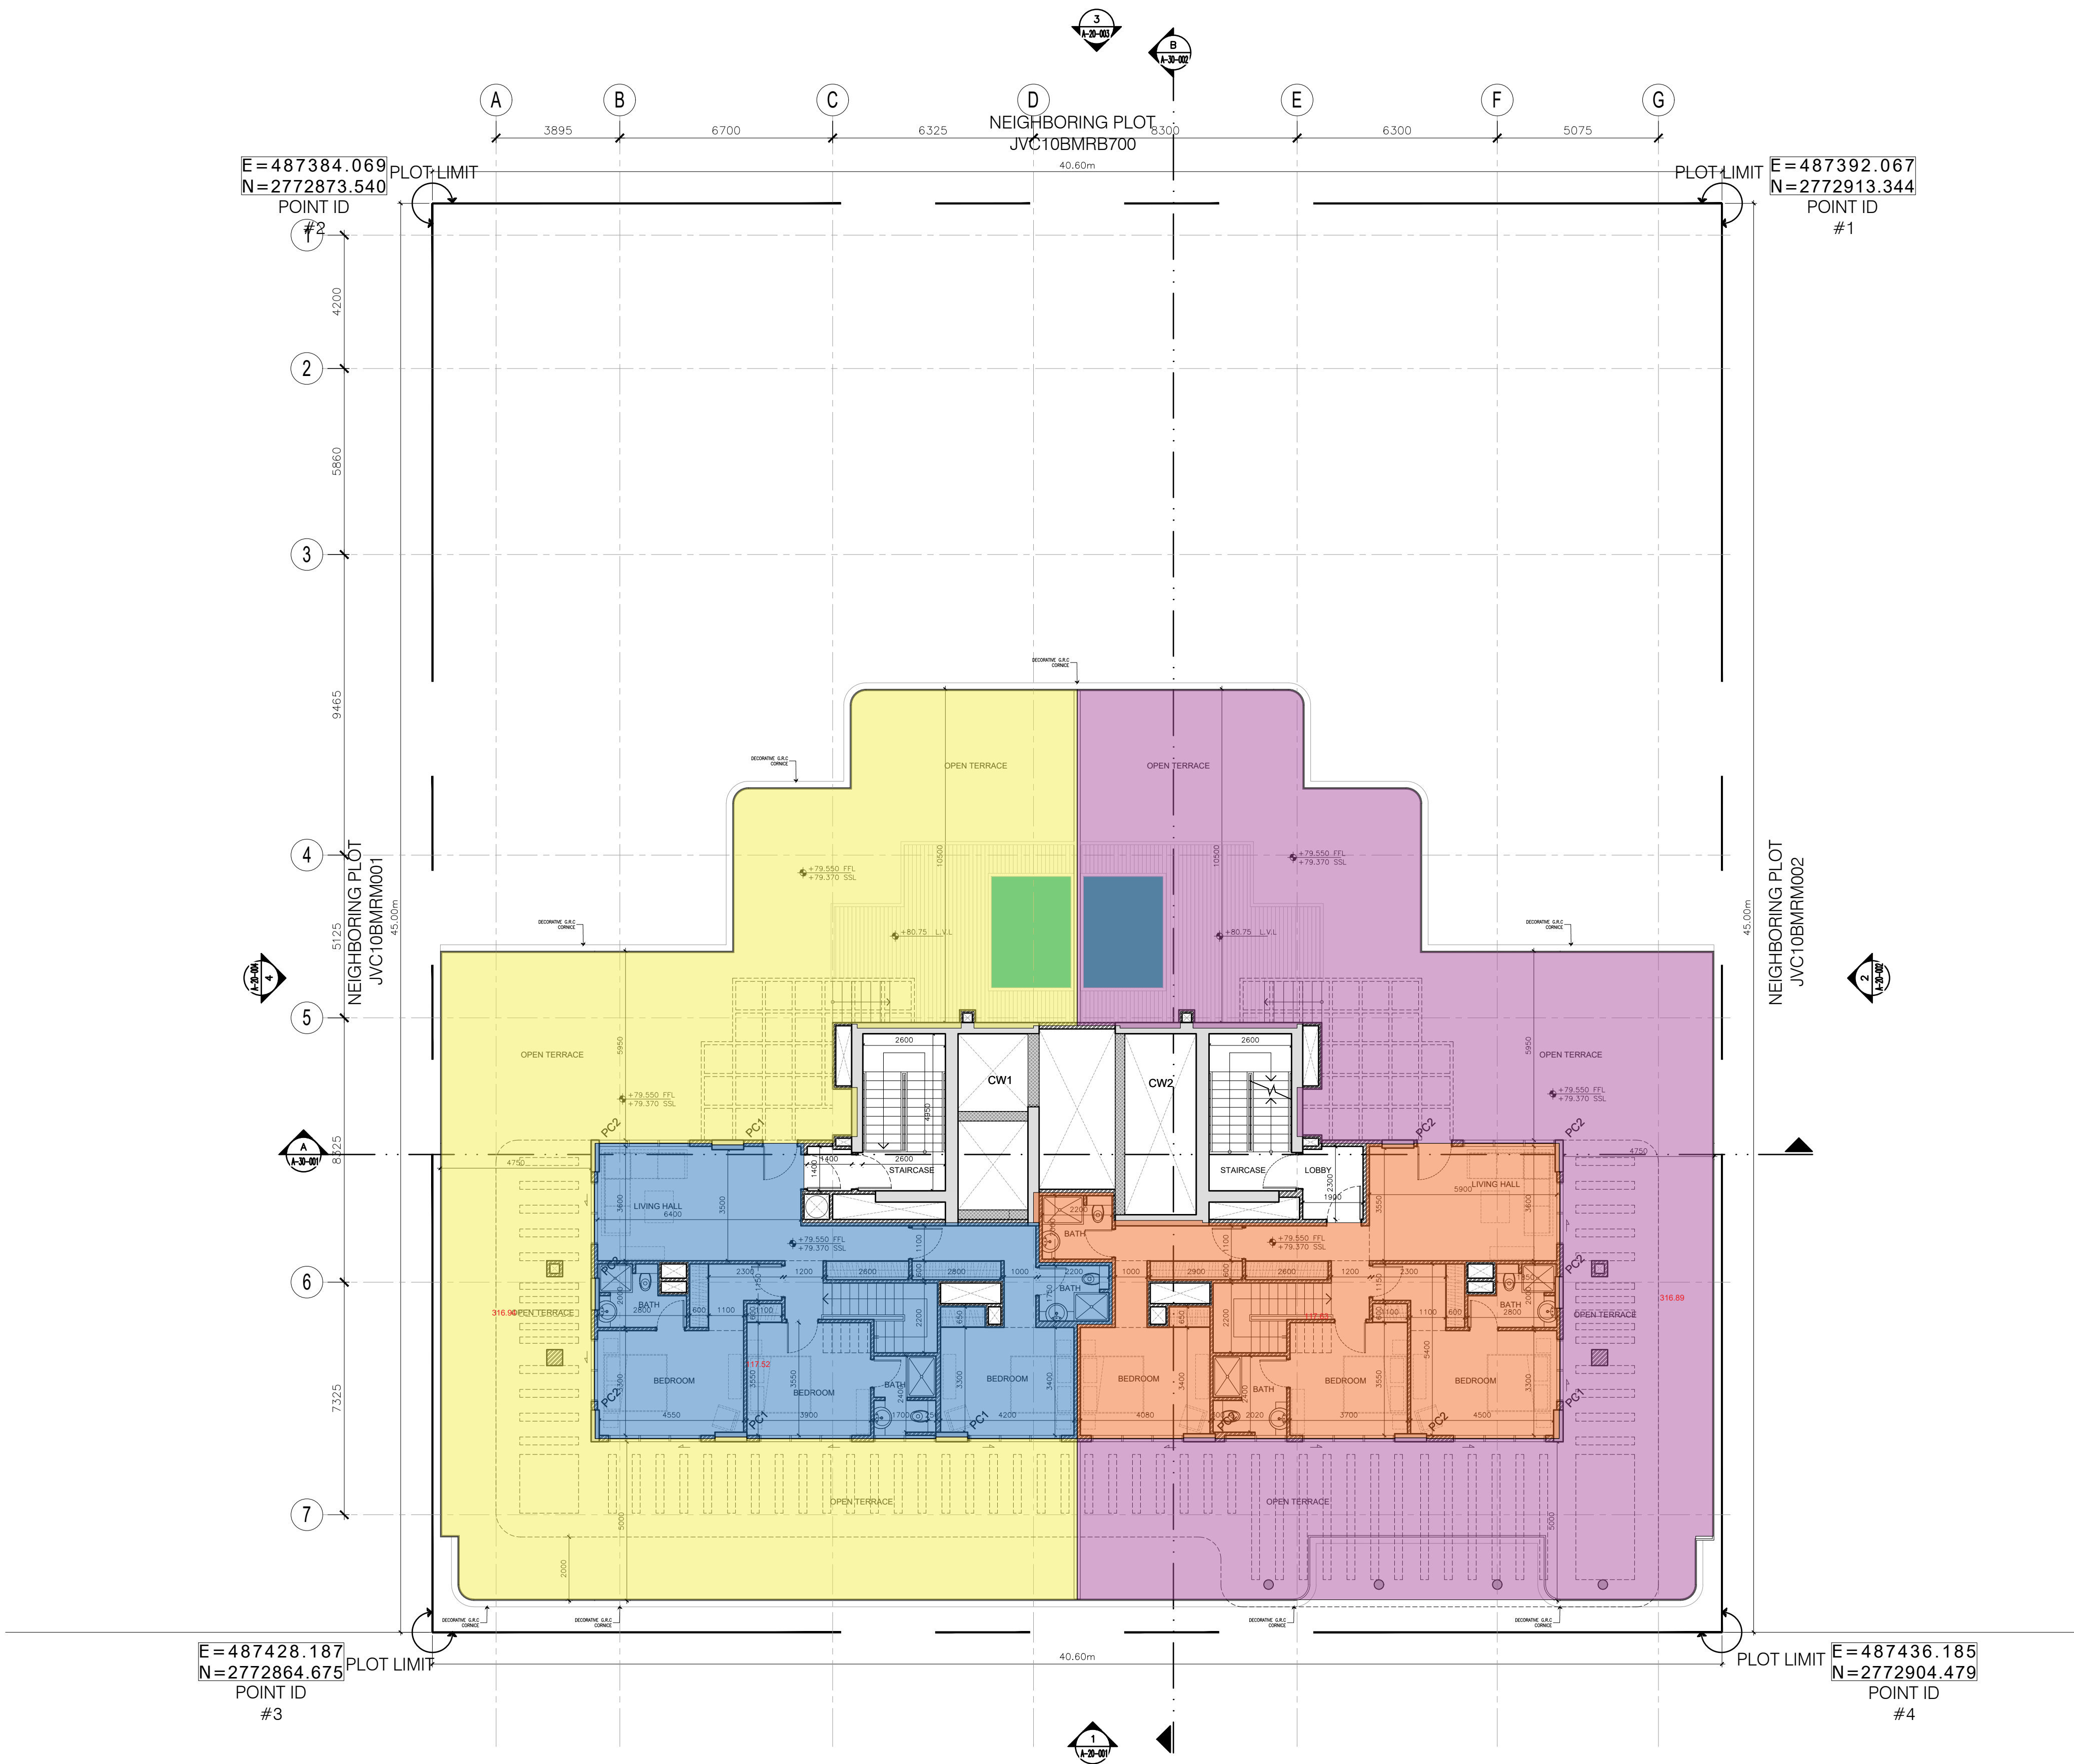

General Notes

- This drawing is the property of CVTEC Consulting Engineers; and is not to be reproduced or copied in whole or in part. It is only to be used for the project and site specially identified herein and is not to be used on any other project. It is to be returned upon request.
- Scales as stated hereon are valid on the original drawing, dimensions of which are 841x594mm these scales noted hereon are hereby changed by the ratio of the overall sheet dimensions of the print to the corresponding dimensions of the print corresponding dimensions of the original drawing.
- All drawings to be read in conjunction with the specifications, the bill of quantities and other relevant drawings.
- Drawings not to be scaled.

No.	Issue/Submission	Date
5		
4		
3		
2		
1		
No.	Revision	Date
7		
6		
5		
4		
3		
2		
1		

Stage	CD	Concept Design
-------	----	----------------

Location	AL BARSHA SOUTH FOURTH-681	North
Plot No.	6816144	

Project Title	U.G+G+3P+19F+R RESIDENTIAL BUILDING / RETAIL AT GROUND
---------------	--

Client	Gold Assembly Investments L.L.C.
--------	----------------------------------

Consultant	CVTEC Consulting Engineers Ontario Tower, Business Bay, Podium 3, Office 01 P.O.Box 30409, Dubai, UAE Tel +971 4 442 5674 Fax +971 4 422 5675
------------	--

Developer	
-----------	--

Contractor	
------------	--

Drawing Title

19TH FLOOR

Scale	Drawn	Checked	Authorized	Size
N.T.S	GN	GK	GK	A1
Job No.	Drawing No.			Revision
23012				0